


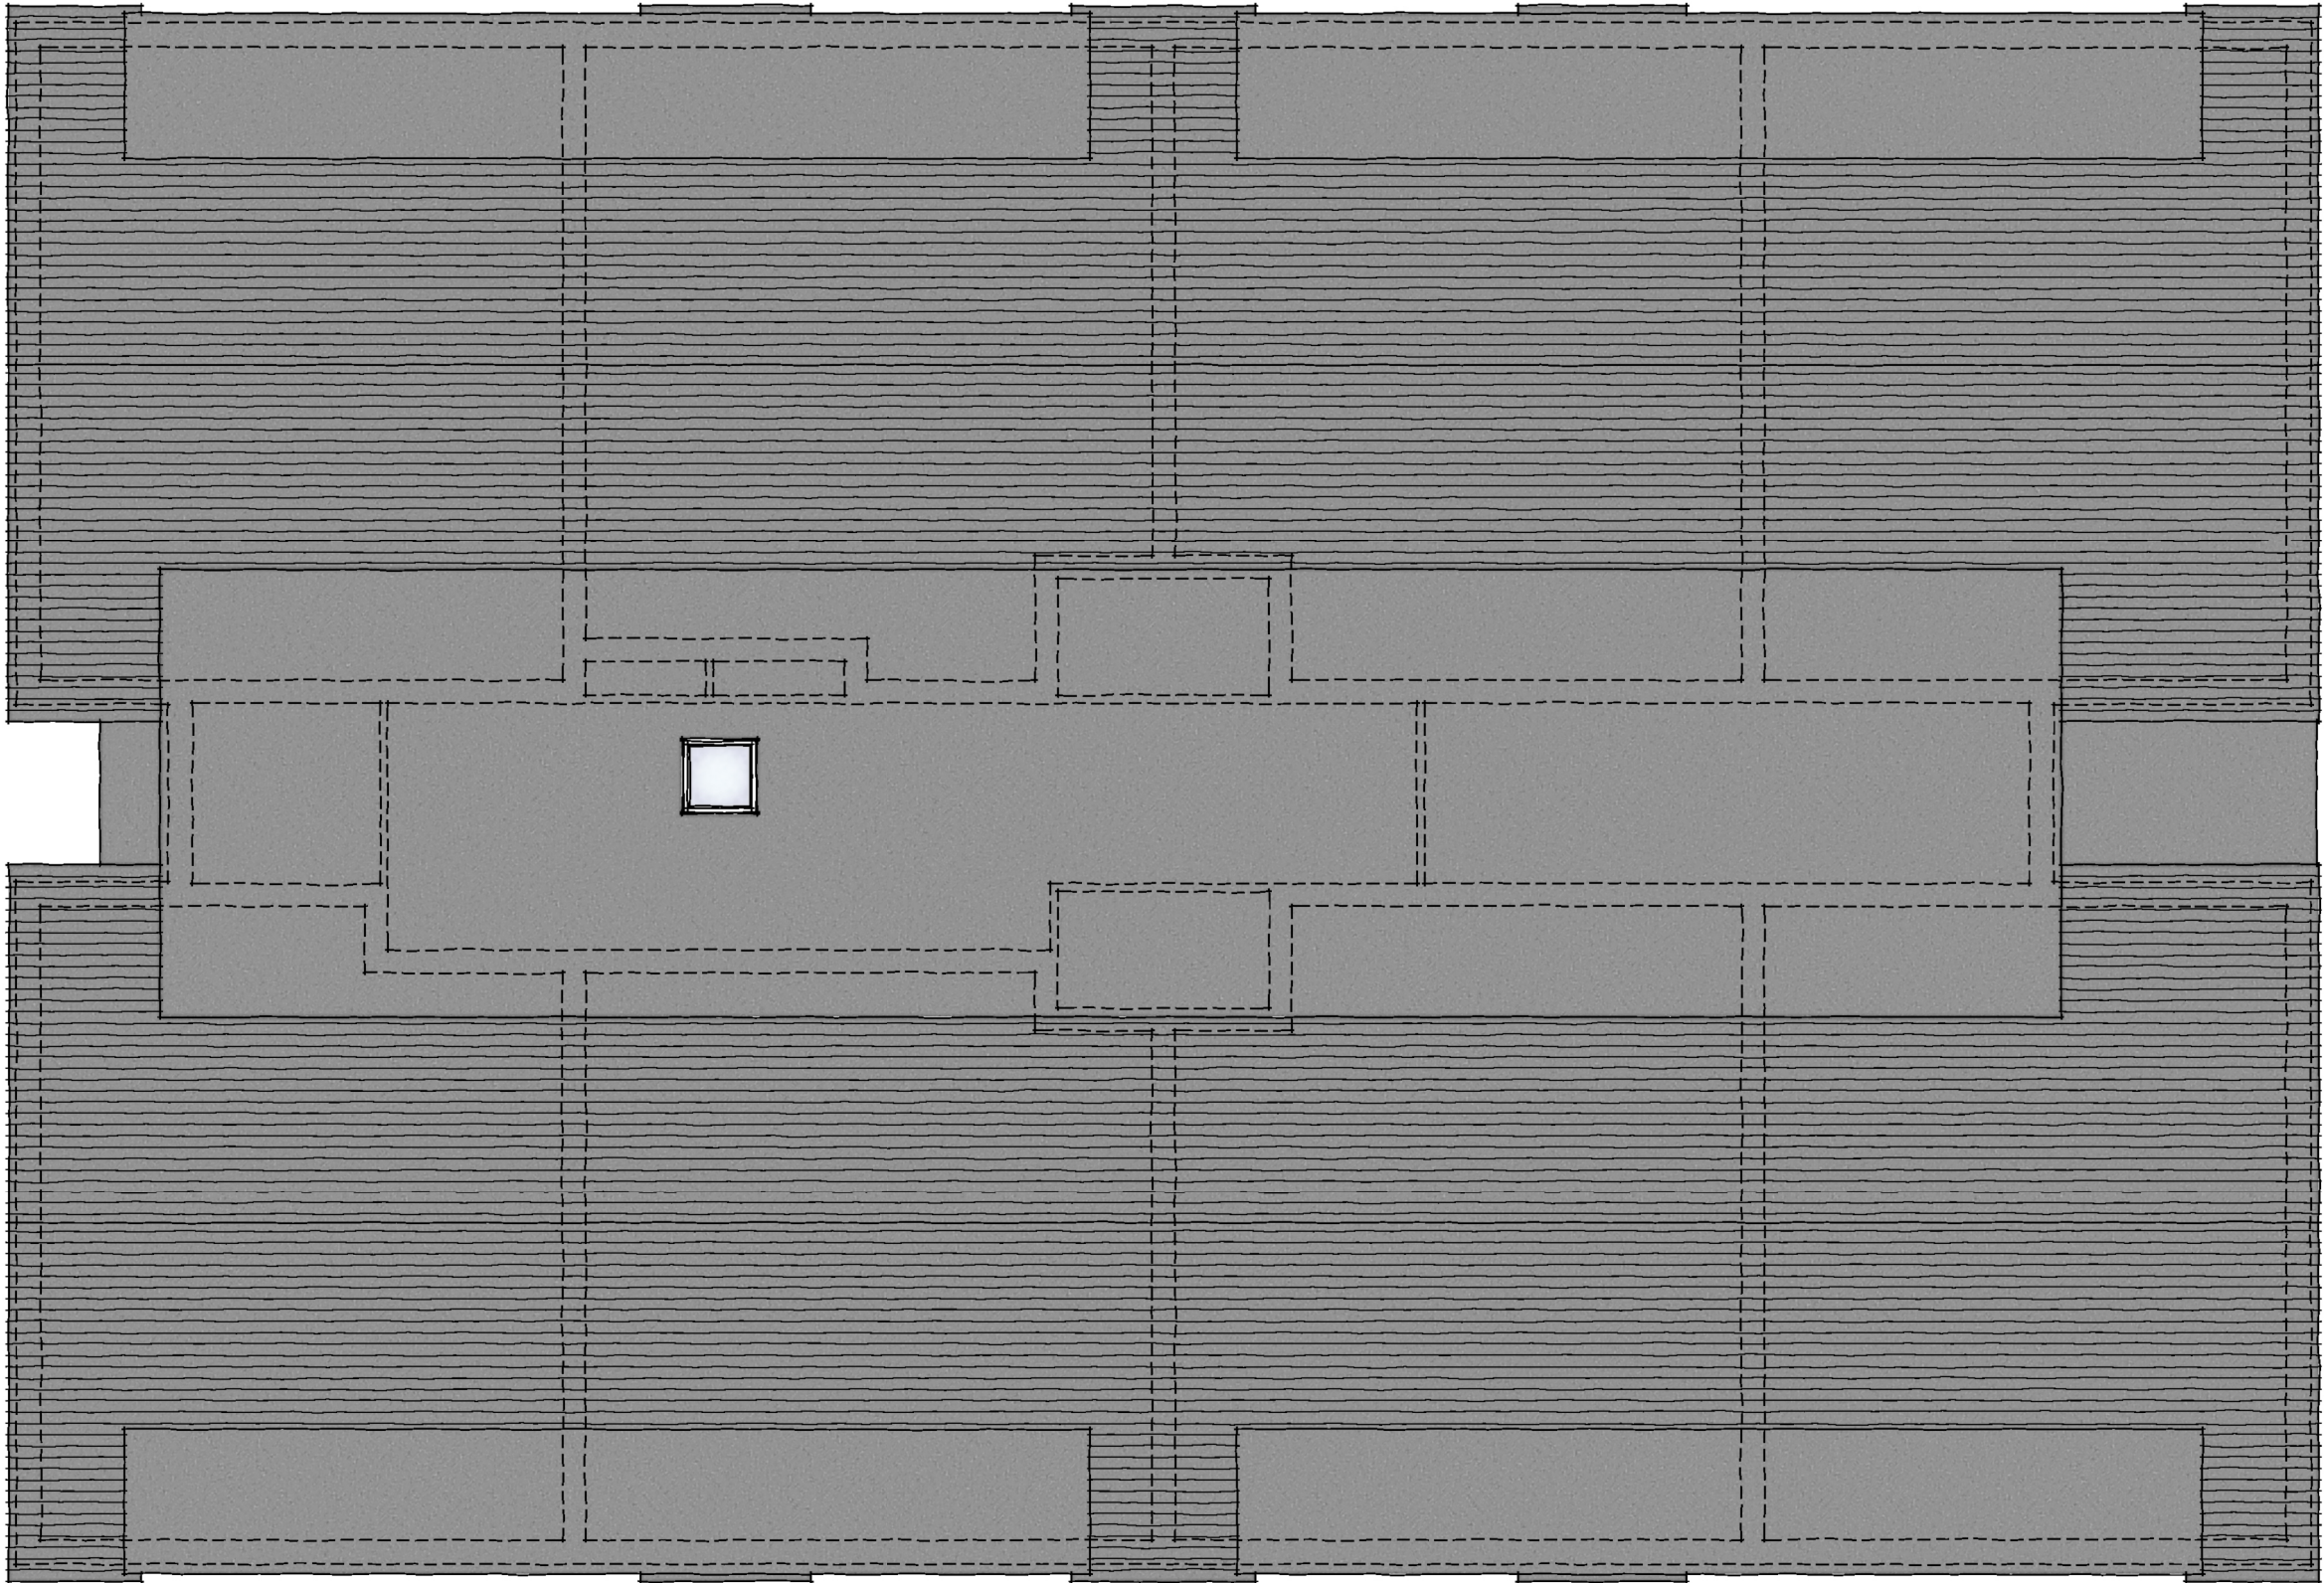

ROOF PLAN



A	17.05.19	Dormers amended.	MCN	DGP
Rev.	Date	Description	Drawn	Checked
Client			Scale	Drawn
Project			1:100 @ A3	MCN
Fontwell,			Date	File
West Sussex.			April 2019	Block A
Drawing Title			Drg.No.	Rev.
Block A			P1549.BLKA.04	A
Roof Plan			Drawing Status	
			PLANNING	



AAP Architecture Ltd
Unit A, Monument Business Centre, Monument Way East, Woking, Surrey GU21 5LG
T 01483 727345 E projects@aap-arc.co.uk W aap-arc.co.uk

Under the Intellectual Property Act 2014, this drawing is the copyright of AAP Architecture Ltd.