



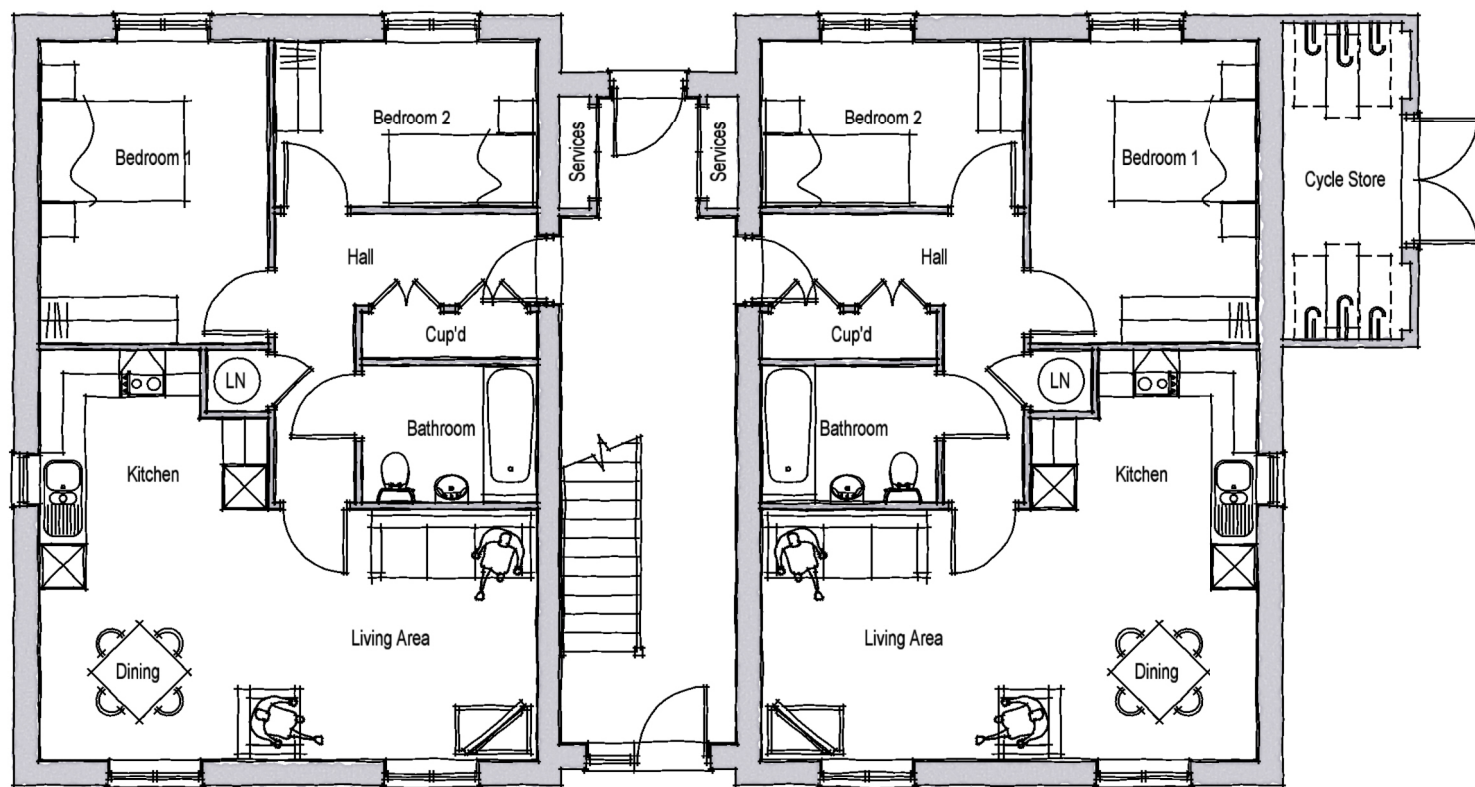

GROUND FLOOR PLAN

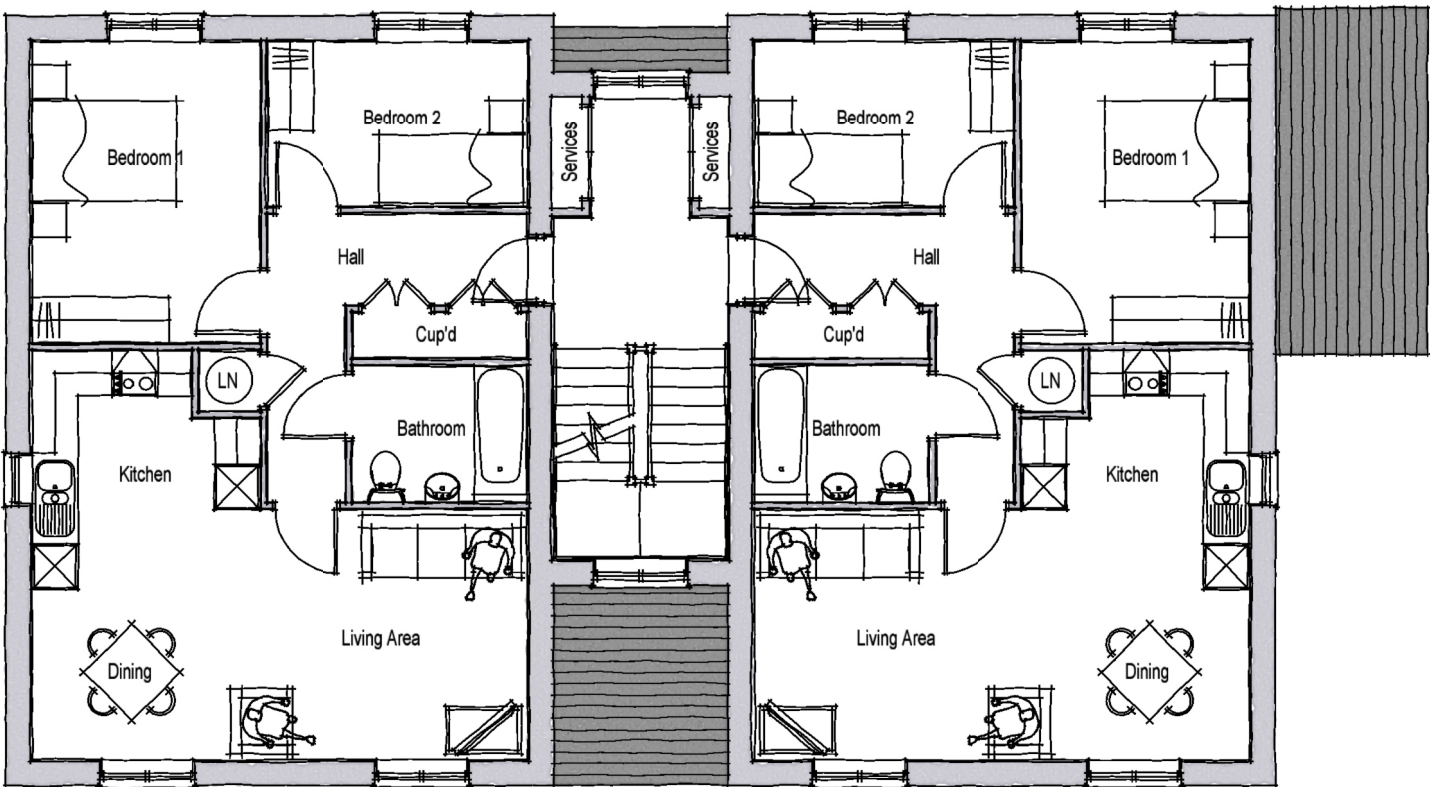

FIRST FLOOR PLAN



Rev.	Date	Description	Scale	Drawn	Checked	MCN	DGP
A	15.05.09	Cycle store added.	1:100 @ A3	MCN	DGP		
Client		dandara	Date		File		Drawing Status
Project		Fontwell, West Sussex.	April 2019		Block B		PLANNING
Drawing Title		Block B Ground & First Floor Plans	Drg.No.		Rev.		
			P1549.BKLB.01		A		

AAP Architecture Ltd
 Unit A, Monument Business Centre, Monument Way East, Woking, Surrey GU21 5LG
 T 01483 727345 E projects@aap-arc.co.uk W aap-arc.co.uk

Under the Intellectual Property Act 2014, this drawing is the copyright of AAP Architecture Ltd.