



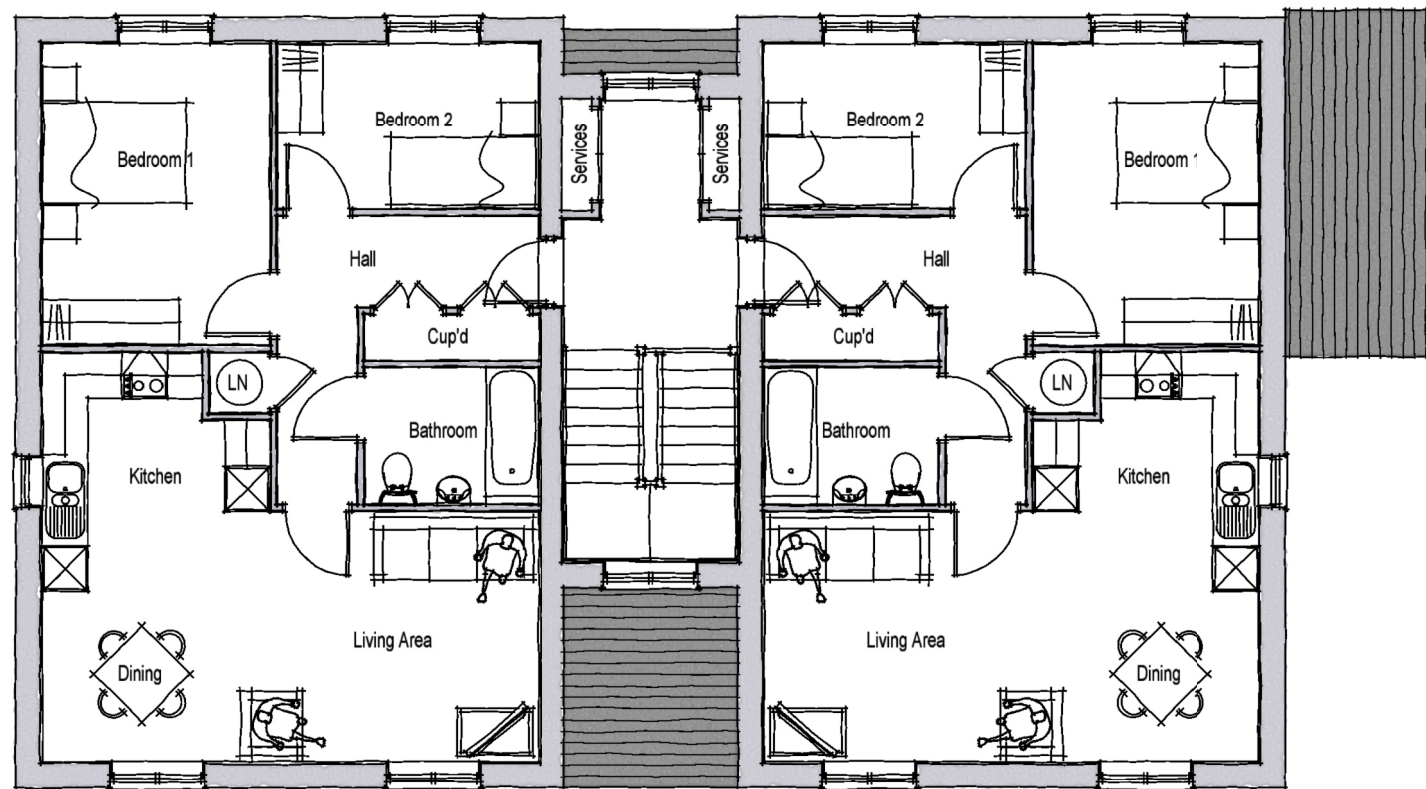

SECOND FLOOR PLAN

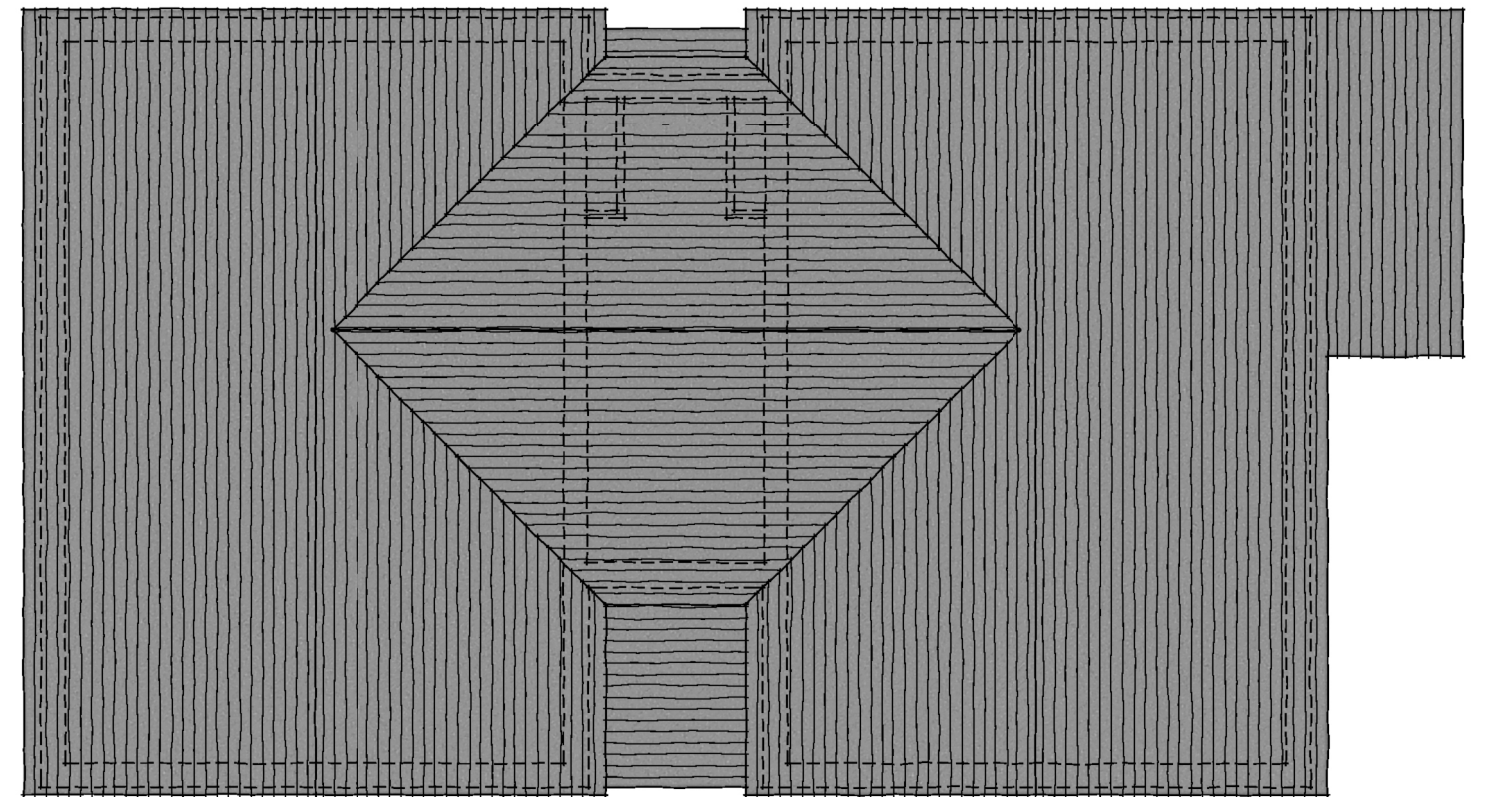

ROOF PLAN



Rev.	A	15.05.19	Cycle store added.	MCN	DGP
		Date	Description	Drawn	Checked
Client				MCN	DGP
Project					
Fontwell,					
West Sussex.					
Drawing Title					
Block B					
Second Floor & Roof Plans					
Scale					
1:100 @ A3					
Date					
April 2019					
Drg.No.					
P1549.BLKB.02					
Rev.					
A					
Drawing Status					
PLANNING					

AAP Architecture Ltd
Unit A, Monument Business Centre, Monument Way East, Woking, Surrey GU21 5LG
T 01483 727345 E projects@aap-arc.co.uk W aap-arc.co.uk

Under the Intellectual Property Act 2014, this drawing is the copyright of AAP Architecture Ltd.