



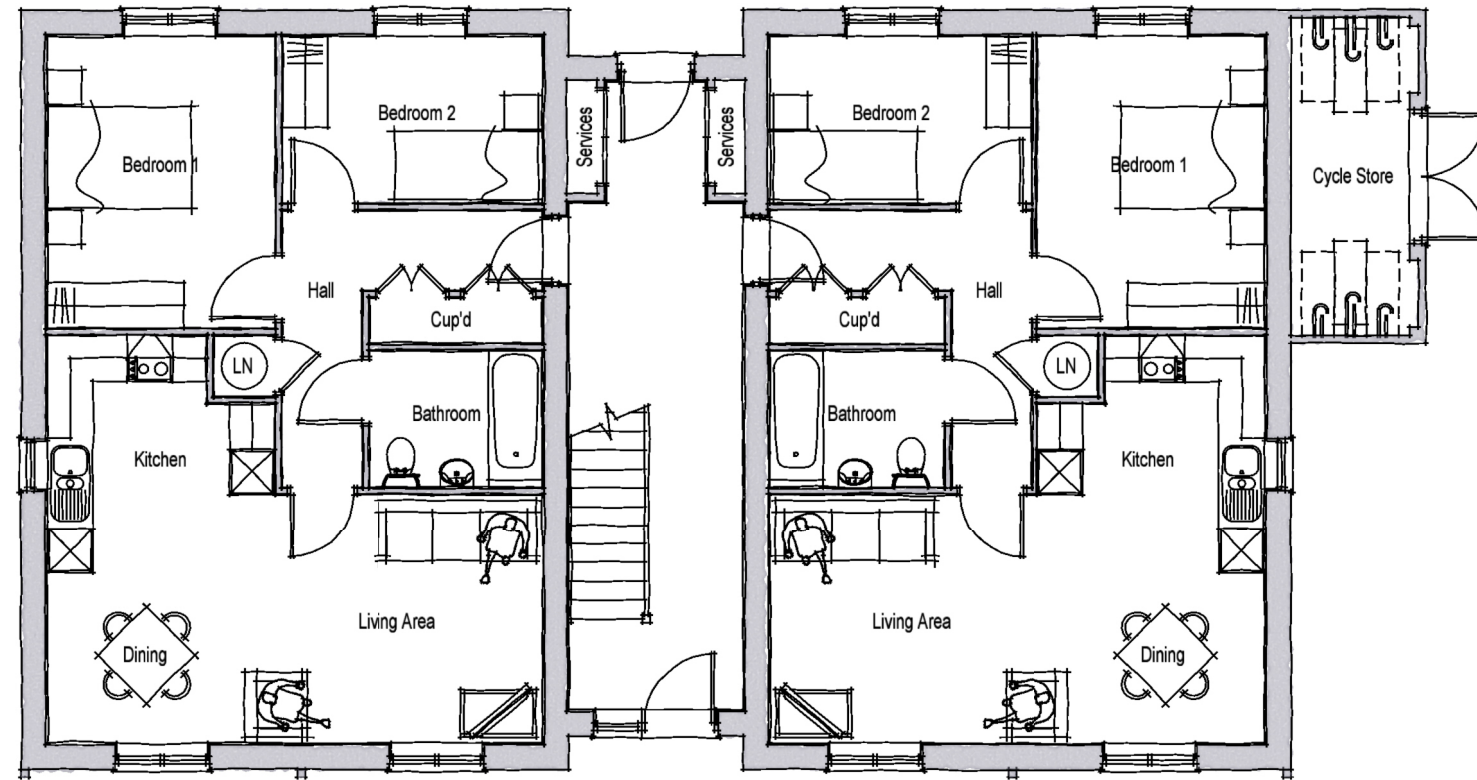

GROUND FLOOR PLAN

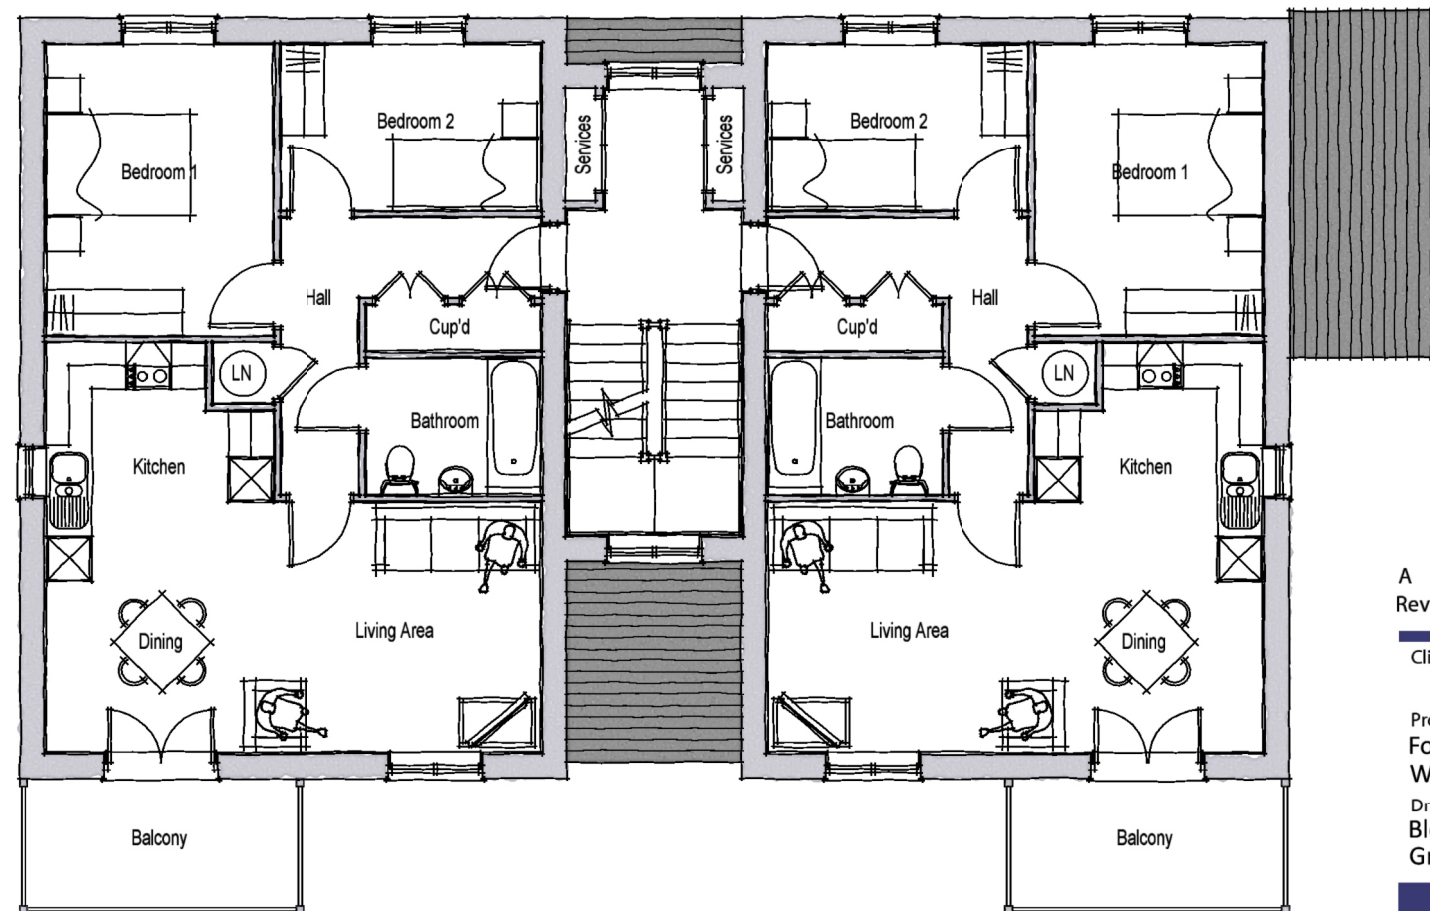

FIRST FLOOR PLAN



A	15.05.19	Bin store removed. Cycle store swapped to other side of building.
Rev.	Date	Description

MCN DGP
Drawn Checked

Client **dandara**

Scale
1:100 @ A3

Drawn
MCN

Checked
DGP

Project
Fontwell,
West Sussex.

Date
April 2019

File
Block C

Drawing Title
Block C
Ground & First Floor Plans

Drg.No.
P1549.BLKC.01

Rev.
A

Drawing Status
PLANNING

aap
architecture

AAP Architecture Ltd
Unit A, Monument Business Centre, Monument Way East, Woking, Surrey GU21 5LG
T 01483 727345 E projects@aap-arc.co.uk W aap-arc.co.uk

Under the Intellectual Property Act 2014, this drawing is the copyright of AAP Architecture Ltd.