



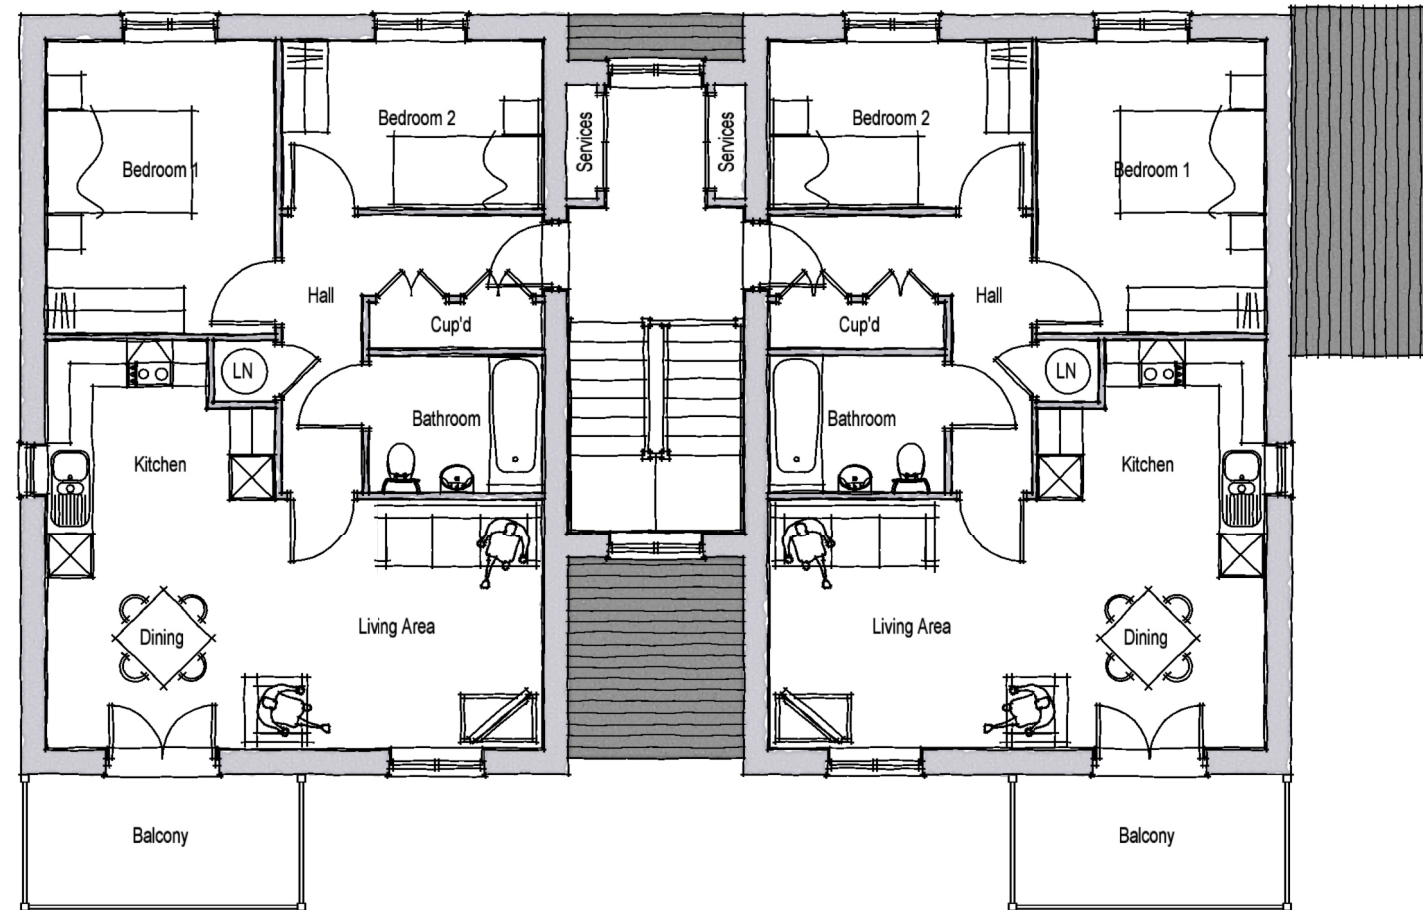

SECOND FLOOR PLAN

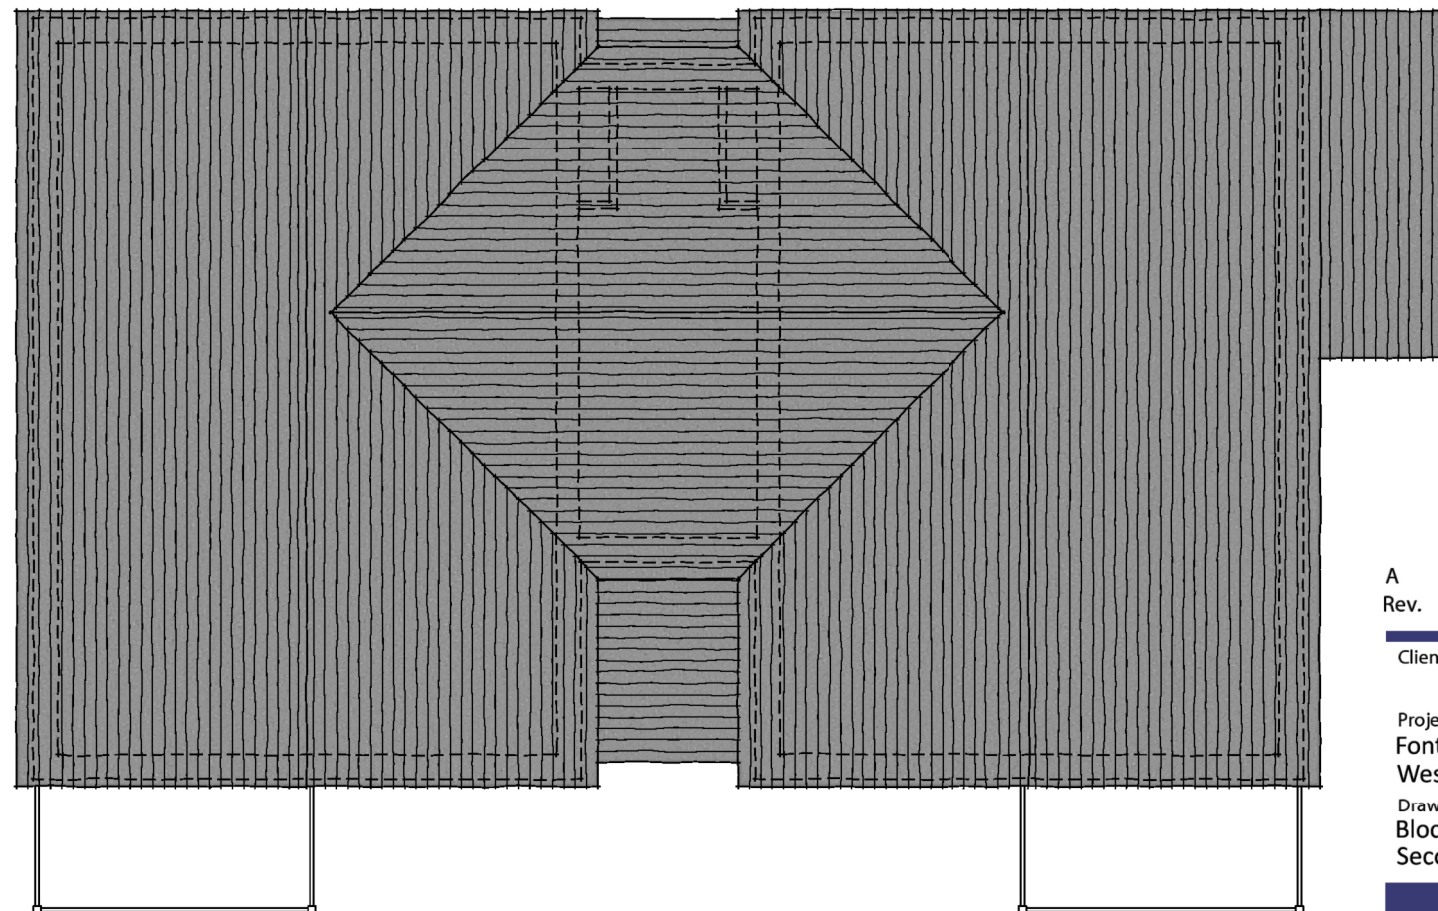

ROOF PLAN



A 15.05.19 Bin store removed. Cycle store swapped to other side of building.
Rev. Date Description

MCN DGP
Drawn Checked

Client 

Scale 1:100 @ A3

Drawn MCN

Checked DGP

Project Fontwell, West Sussex.

Date April 2019

File Block C

Drawing Title Block C Second Floor & Roof Plans

Drg.No. P1549.BLKC.02

Rev. A

Drawing Status PLANNING



AAP Architecture Ltd
Unit A, Monument Business Centre, Monument Way East, Woking, Surrey GU21 5LG
T 01483 727345 E projects@aap-arc.co.uk W aap-arc.co.uk

Under the Intellectual Property Act 2014, this drawing is the copyright of AAP Architecture Ltd.