


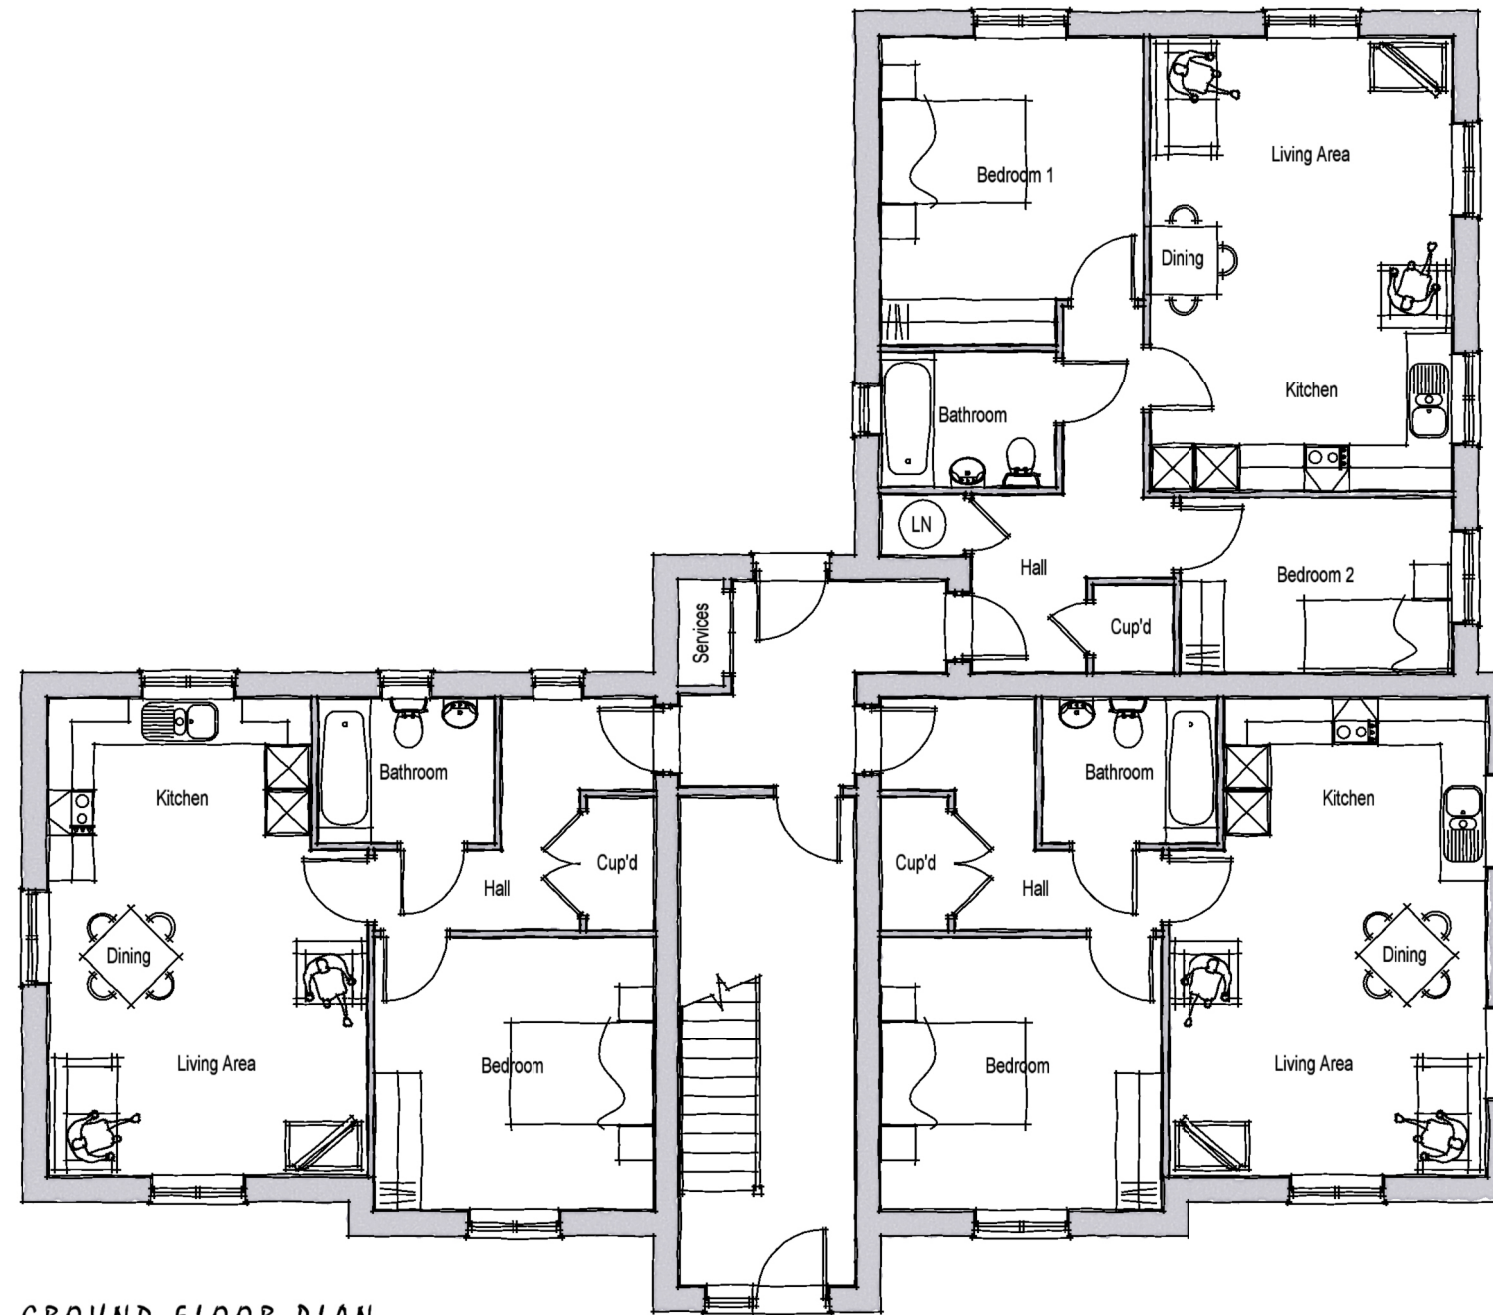

GROUND FLOOR PLAN



Rev.	Date	Description	Scale	Drawn	Checked
Client		dandara	1:100 @ A3	MCN	DGP
Project		Fontwell, West Sussex.	Date	April 2019	File
Drawing Title		Block D	Drg.No.	P1549.BKLD.01	Rev.
		Ground Floor Plan			Drawing Status
					PLANNING

aap
architecture

AAP Architecture Ltd
Unit A, Monument Business Centre, Monument Way East, Woking, Surrey GU21 5LG
T 01483 727345 E projects@aap-arc.co.uk W aap-arc.co.uk

Under the Intellectual Property Act 2014, this drawing is the copyright of AAP Architecture Ltd.