


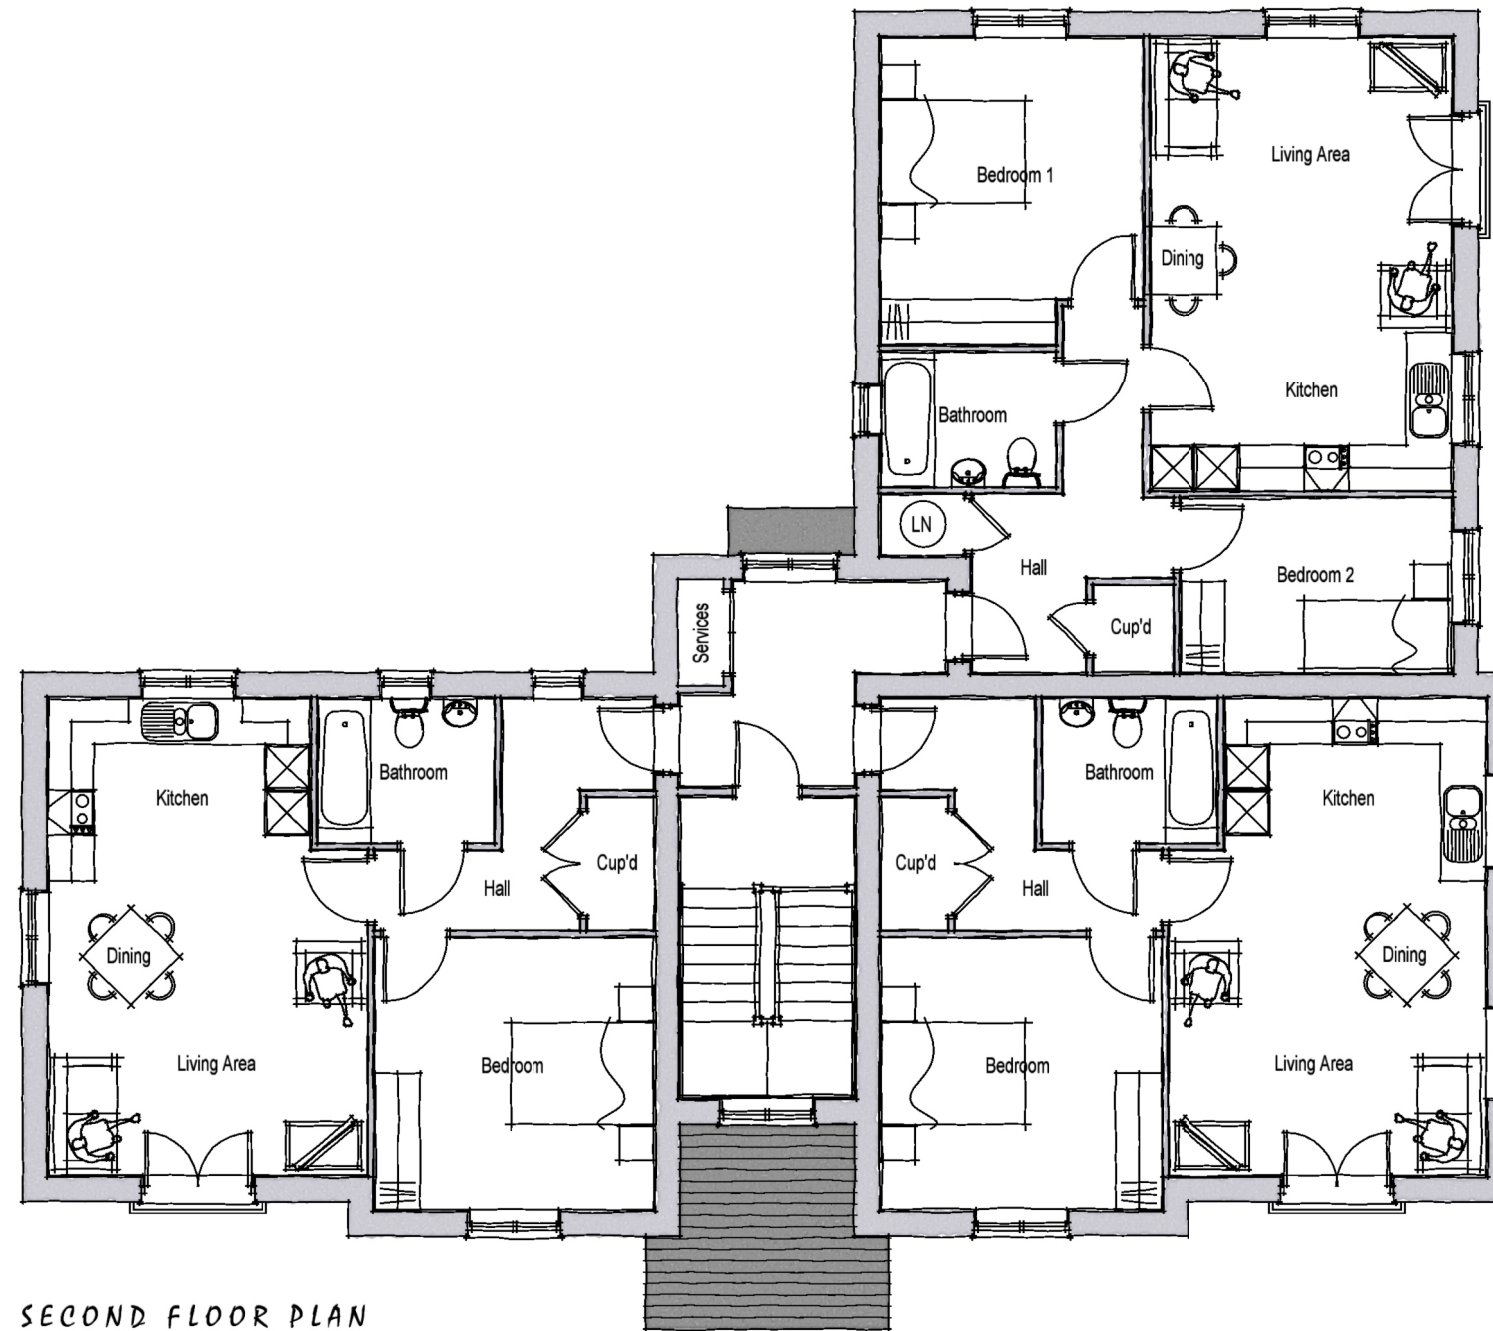

SECOND FLOOR PLAN



Rev.	Date	Description	Scale	Drawn	Checked	File	Drawing Status
Client		dandara	1:100 @ A3	MCN	DGP		
Project		Fontwell, West Sussex.	Date	April 2019		Block D	
Drawing Title		Block D Second Floor Plan	Drg.No.	P1549.BLKD.03	Rev.		PLANNING

aap
architecture

AAP Architecture Ltd
Unit A, Monument Business Centre, Monument Way East, Woking, Surrey GU21 5LG
T 01483 727345 E projects@aap-arc.co.uk W aap-arc.co.uk

Under the Intellectual Property Act 2014, this drawing is the copyright of AAP Architecture Ltd.