




REAR ELEVATION

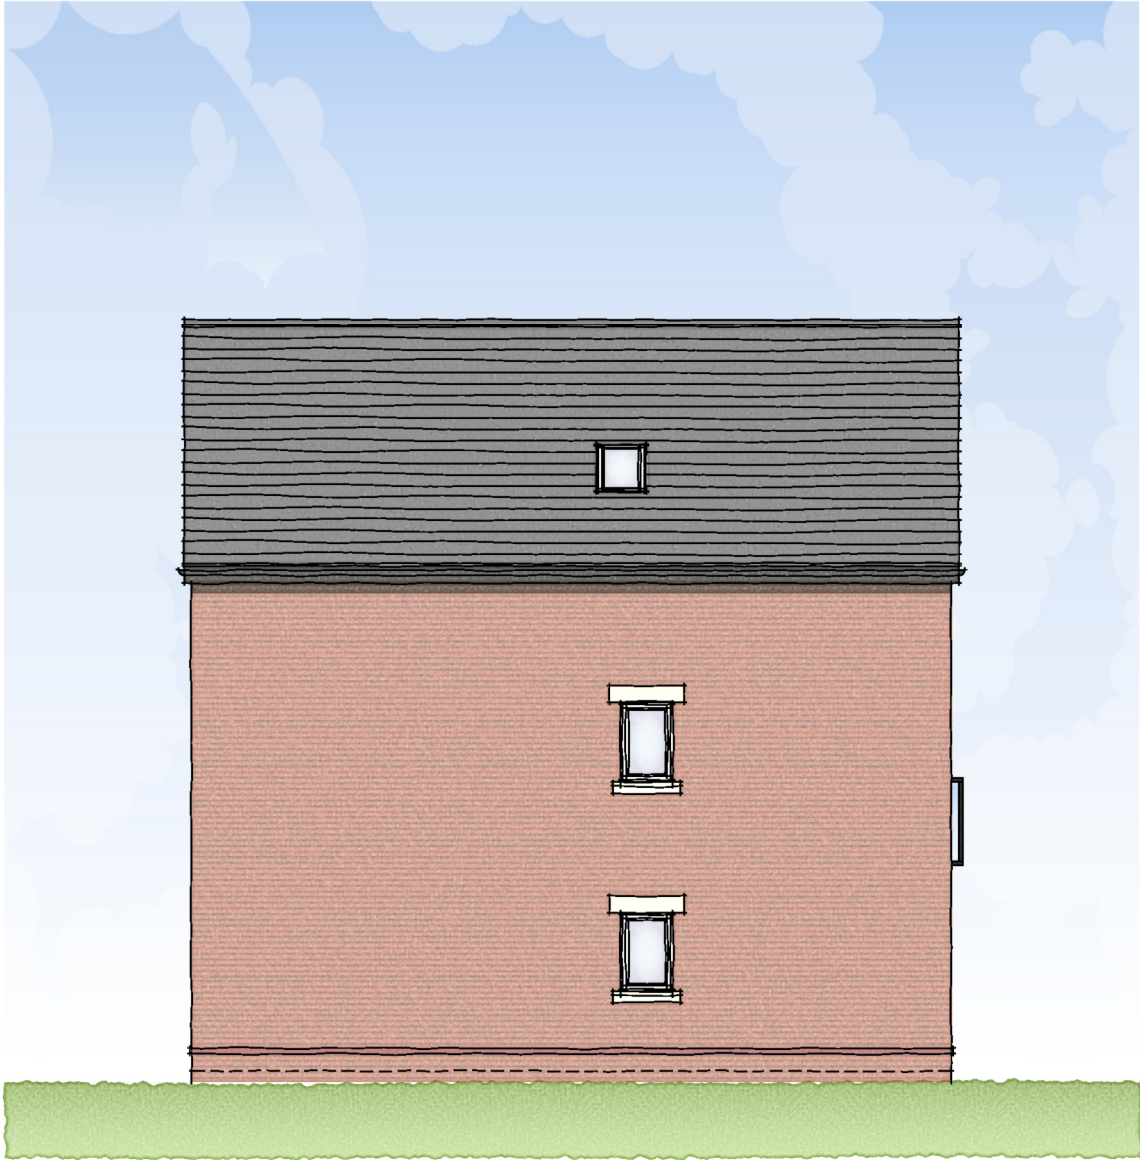

SIDE ELEVATION



SCALE BAR

Rev.	Date	Description	Drawn	Checked
Client		Scale 1:100 @ A3	Drawn MCN	Checked DGP
Project	Fontwell, West Sussex.	Date April 2019	File Block E	
Drawing Title	Block E	Drg.No. P1549.BLKE.04	Rev.	Drawing Status
Rear & Side Elevations				PLANNING



AAP Architecture Ltd
Unit A, Monument Business Centre, Monument Way East, Woking, Surrey GU21 5LG
T 01483 727345 E projects@aap-arc.co.uk W aap-arc.co.uk

Under the Intellectual Property Act 2014, this drawing is the copyright of AAP Architecture Ltd.