



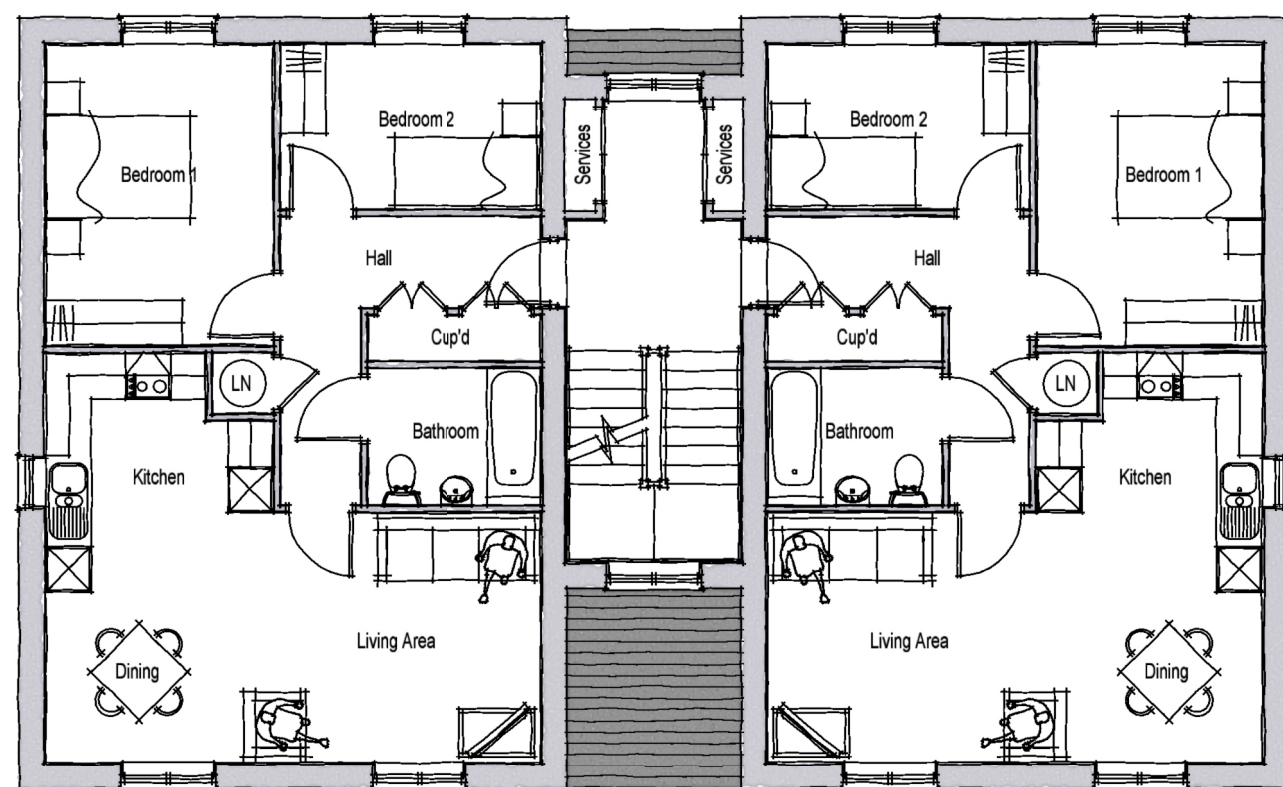

SECOND FLOOR PLAN

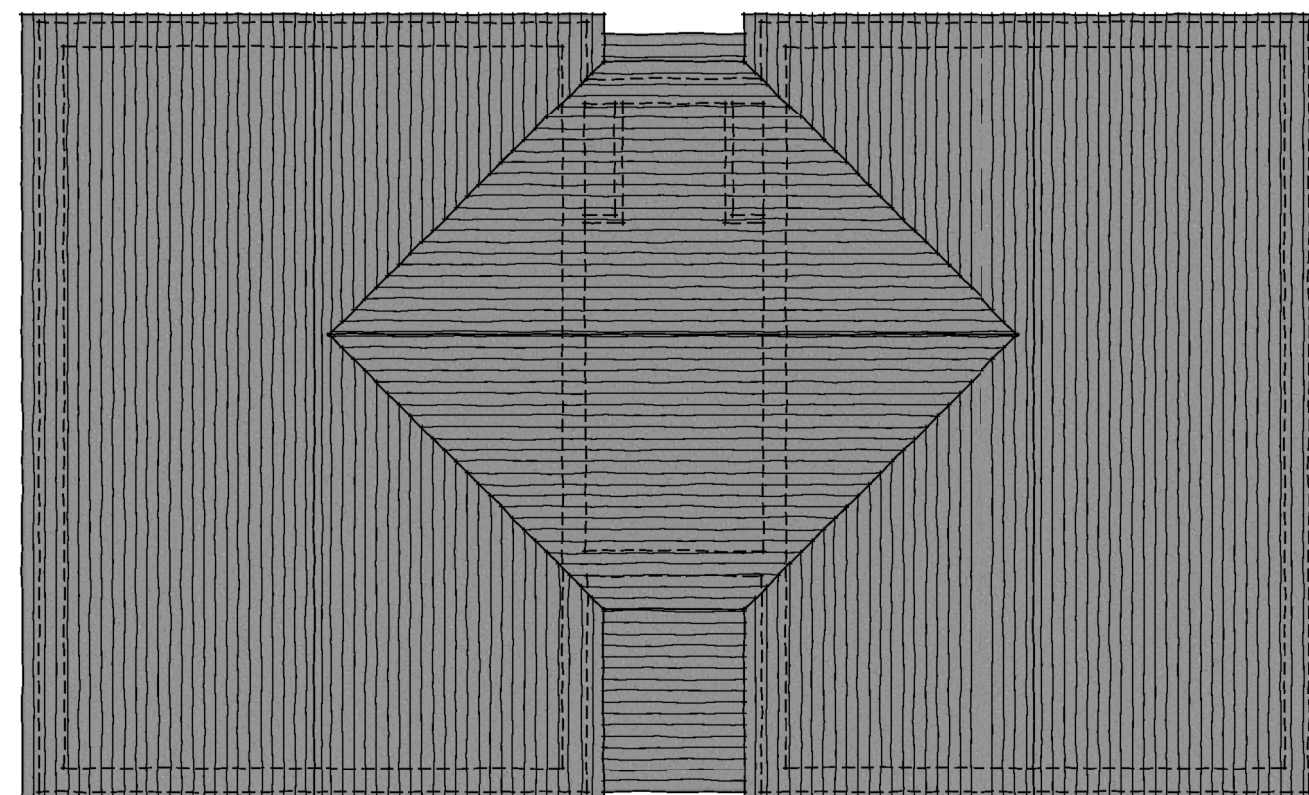

ROOF PLAN



| Rev.          | Date                                                                                  | Description           | Drawn        | Checked        |
|---------------|---------------------------------------------------------------------------------------|-----------------------|--------------|----------------|
| Client        |  | Scale 1:100 @ A3      | Drawn MCN    | Checked DGP    |
| Project       | Fontwell, West Sussex.                                                                | Date April 2019       | File Block F |                |
| Drawing Title | Block F                                                                               | Drg.No. P1549.BLKF.02 | Rev.         | Drawing Status |
|               | Second Floor & Roof Plans                                                             |                       |              | PLANNING       |

**aap**  
architecture

**AAP Architecture Ltd**  
Unit A, Monument Business Centre, Monument Way East, Woking, Surrey GU21 5LG  
T 01483 727345 E projects@aap-arc.co.uk W aap-arc.co.uk

Under the Intellectual Property Act 2014, this drawing is the copyright of AAP Architecture Ltd.