


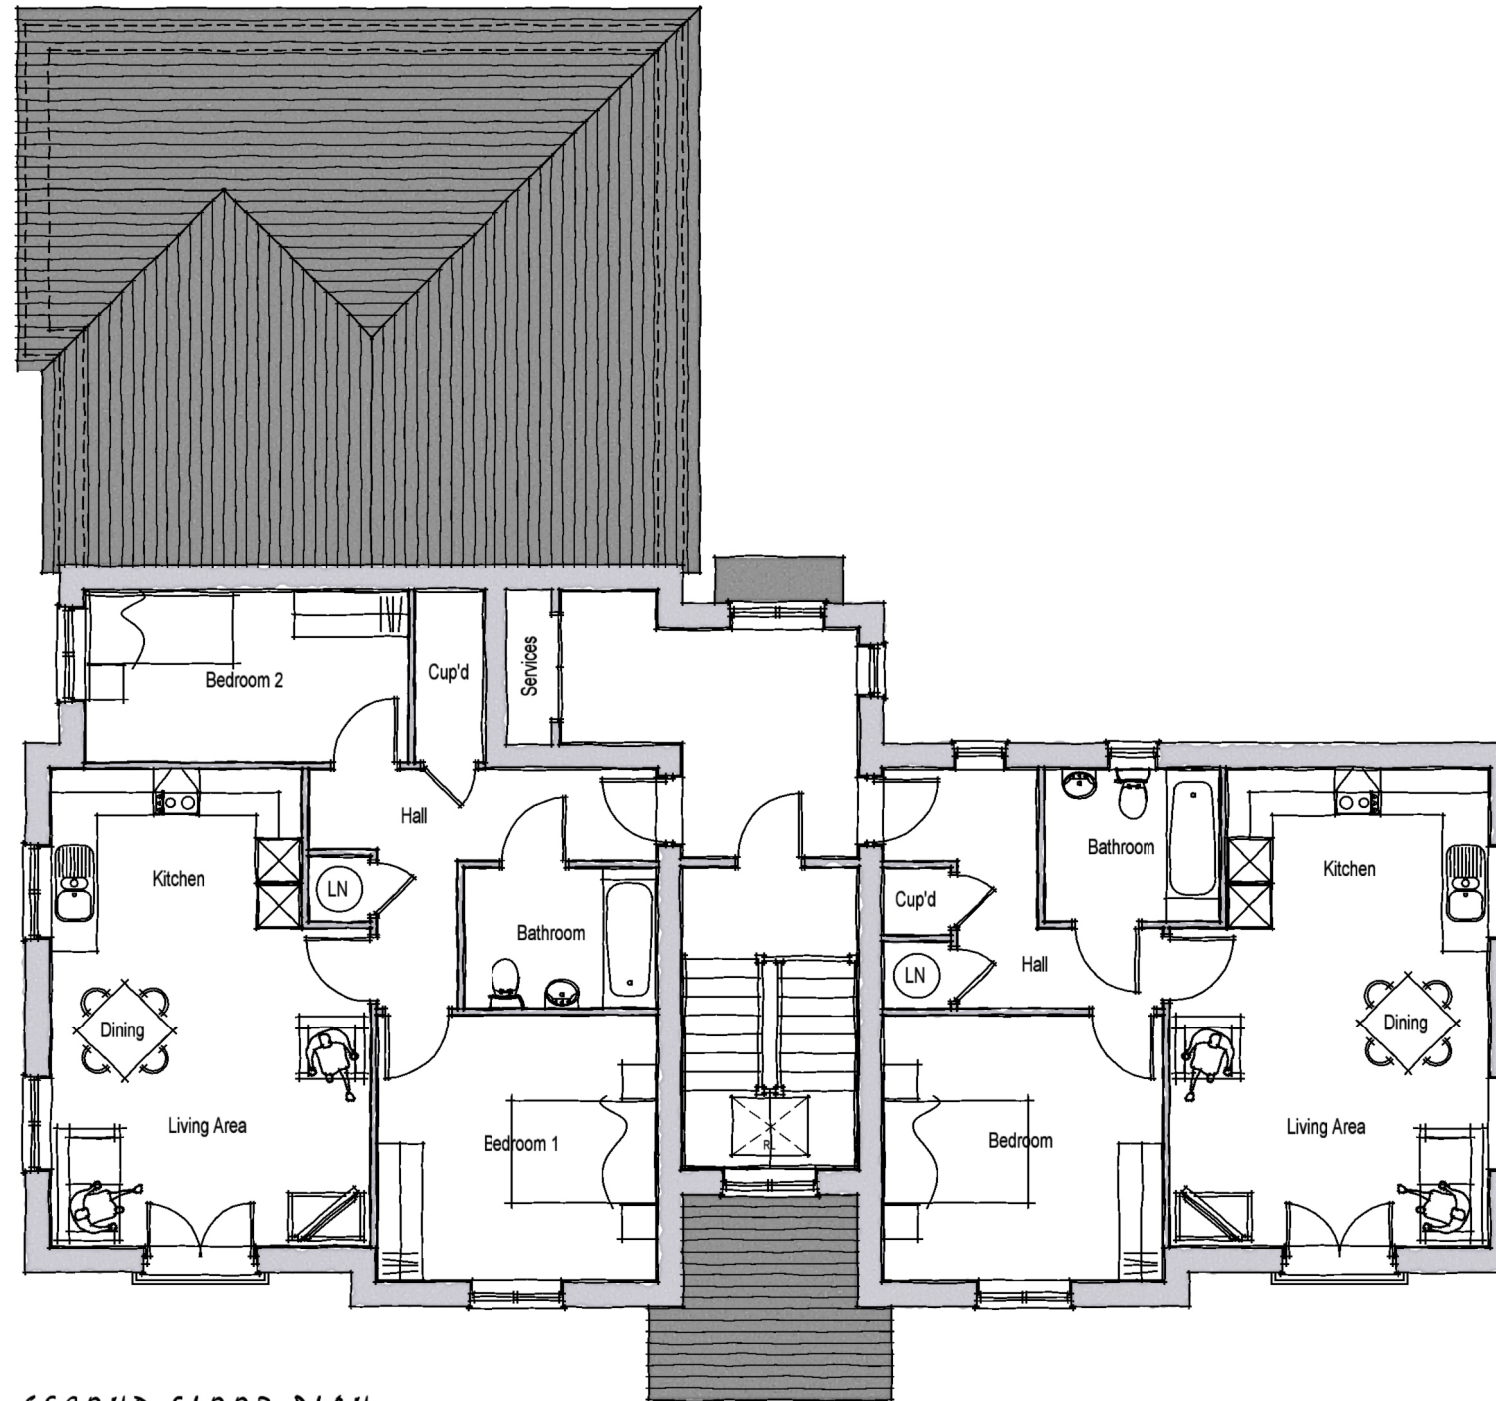

SECOND FLOOR PLAN

Rev.	Date	Description	Scale	Drawn	Checked	File	Drawing Status
			1:100 @ A3	MCN	DGP	Block G	PLANNING
Client		dandara					
Project		Fontwell, West Sussex.	Date	April 2019			
Drawing Title		Block G Second Floor Plan	Drg.No.	P1549.BLKG.03	Rev.		

aap
architecture



AAP Architecture Ltd
Unit A, Monument Business Centre, Monument Way East, Woking, Surrey GU21 5LG
T 01483 727345 E projects@aap-arc.co.uk W aap-arc.co.uk

Under the Intellectual Property Act 2014, this drawing is the copyright of AAP Architecture Ltd.