


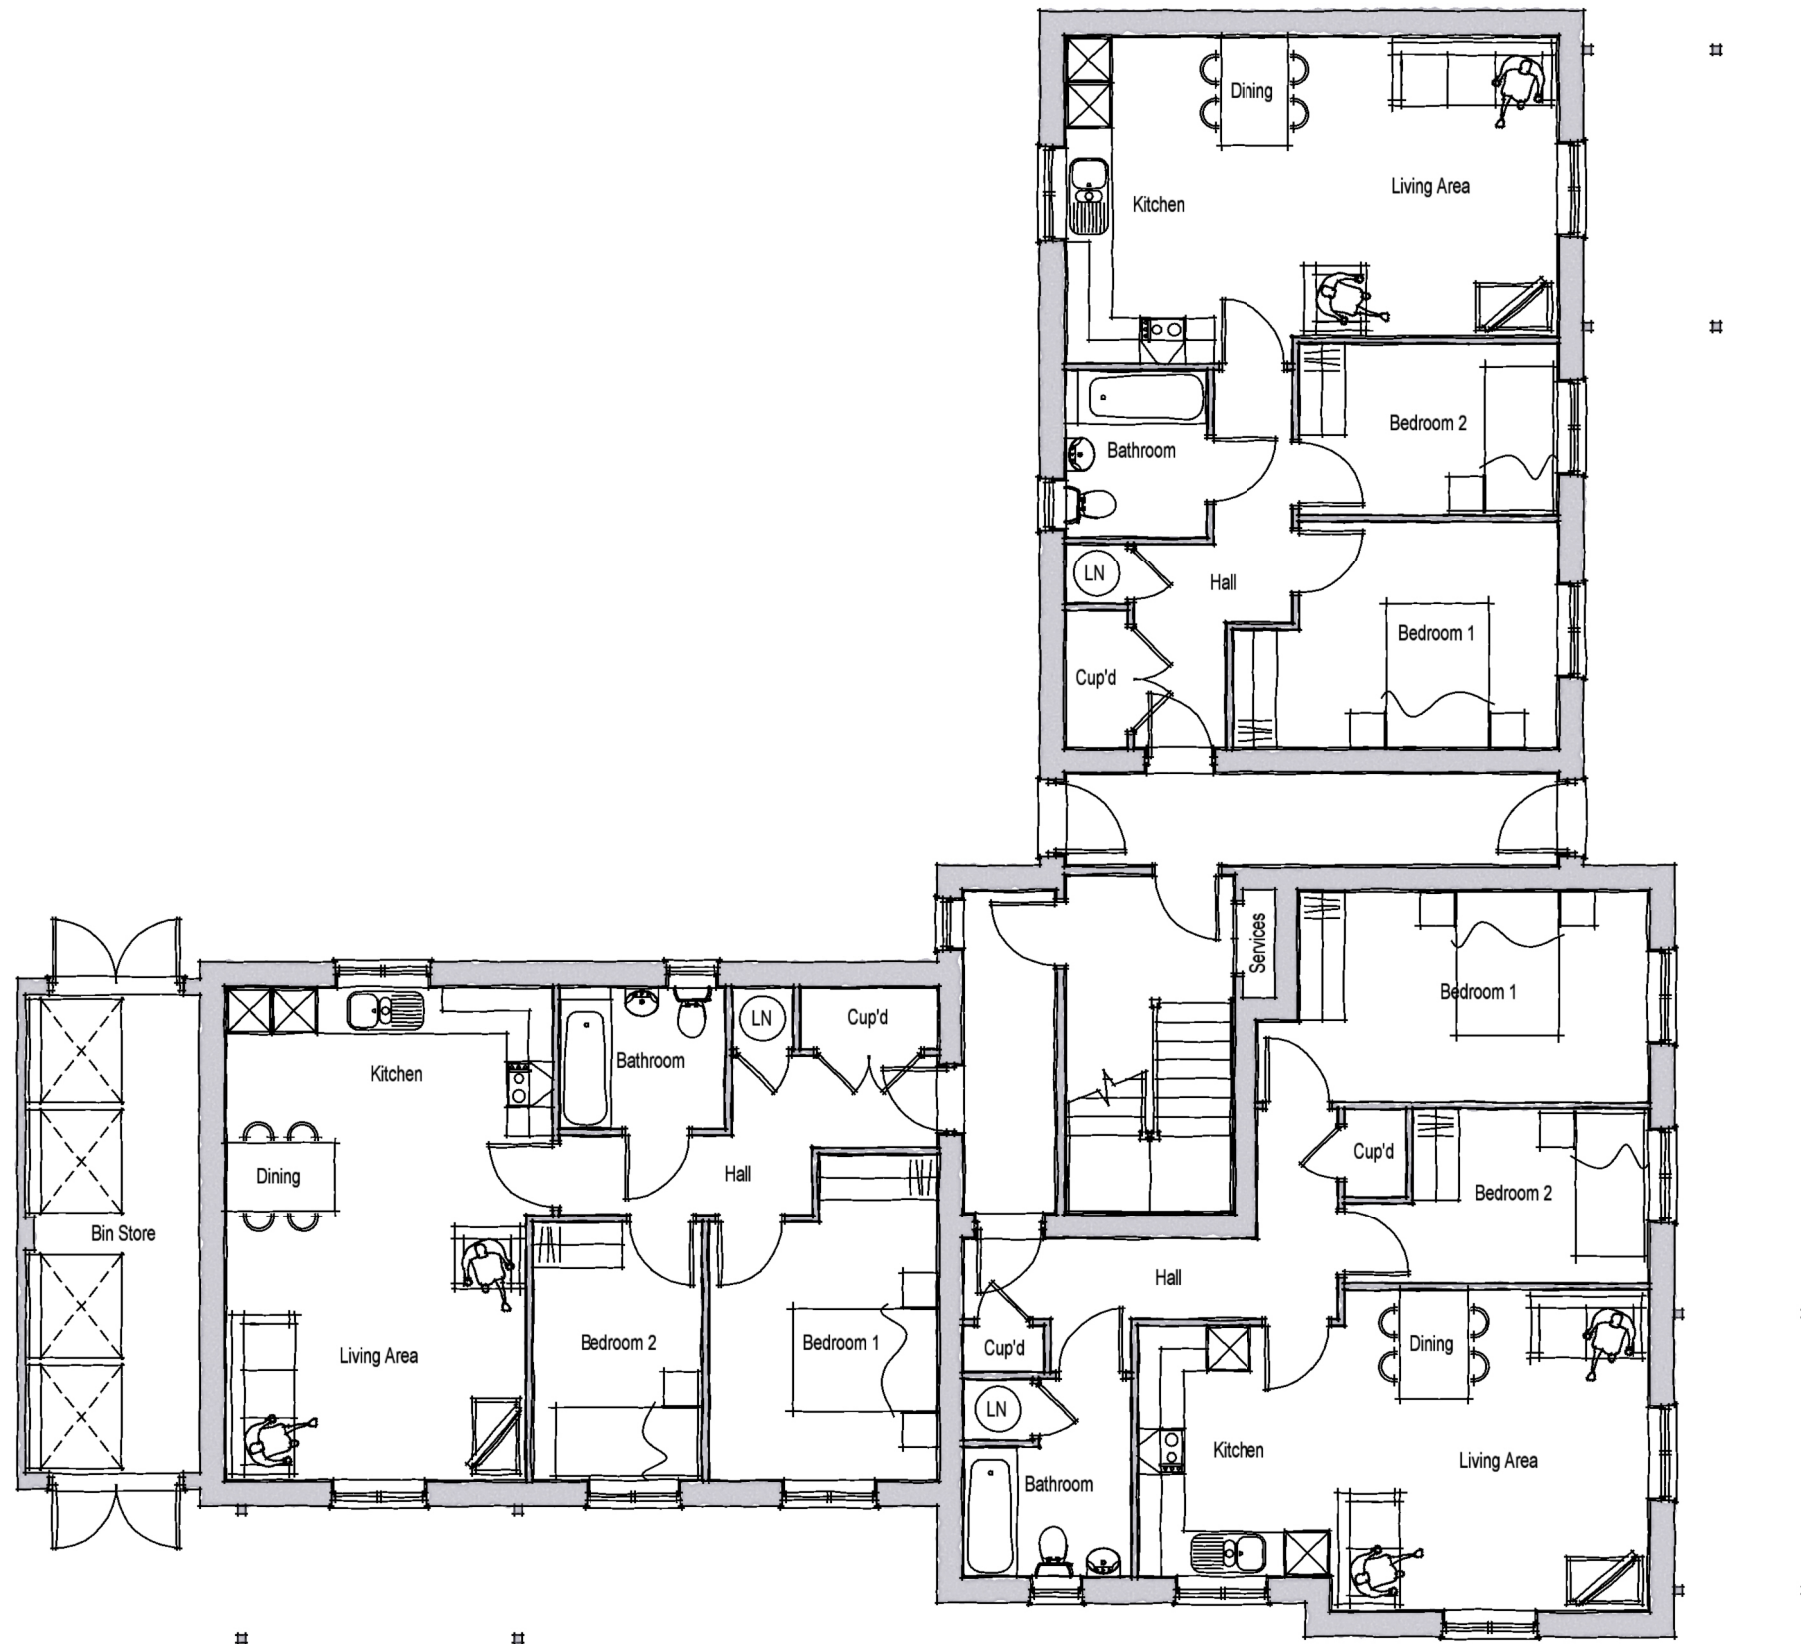

GROUND FLOOR PLAN



Rev.	Date	Description	Scale	Drawn	Checked
			1:100 @ A3	MCN	DGP
Client 					
Project Fontwell, West Sussex.					
Drawing Title Block H					
Ground Floor Plan					
Date April 2019					
File Block H					
Drg.No. P1549.BLKH.01					
Rev.					
Drawing Status PLANNING					

aap
architecture

AAP Architecture Ltd
Unit A, Monument Business Centre, Monument Way East, Woking, Surrey GU21 5LG
T 01483 727345 E projects@aap-arc.co.uk W aap-arc.co.uk

Under the Intellectual Property Act 2014, this drawing is the copyright of AAP Architecture Ltd.