


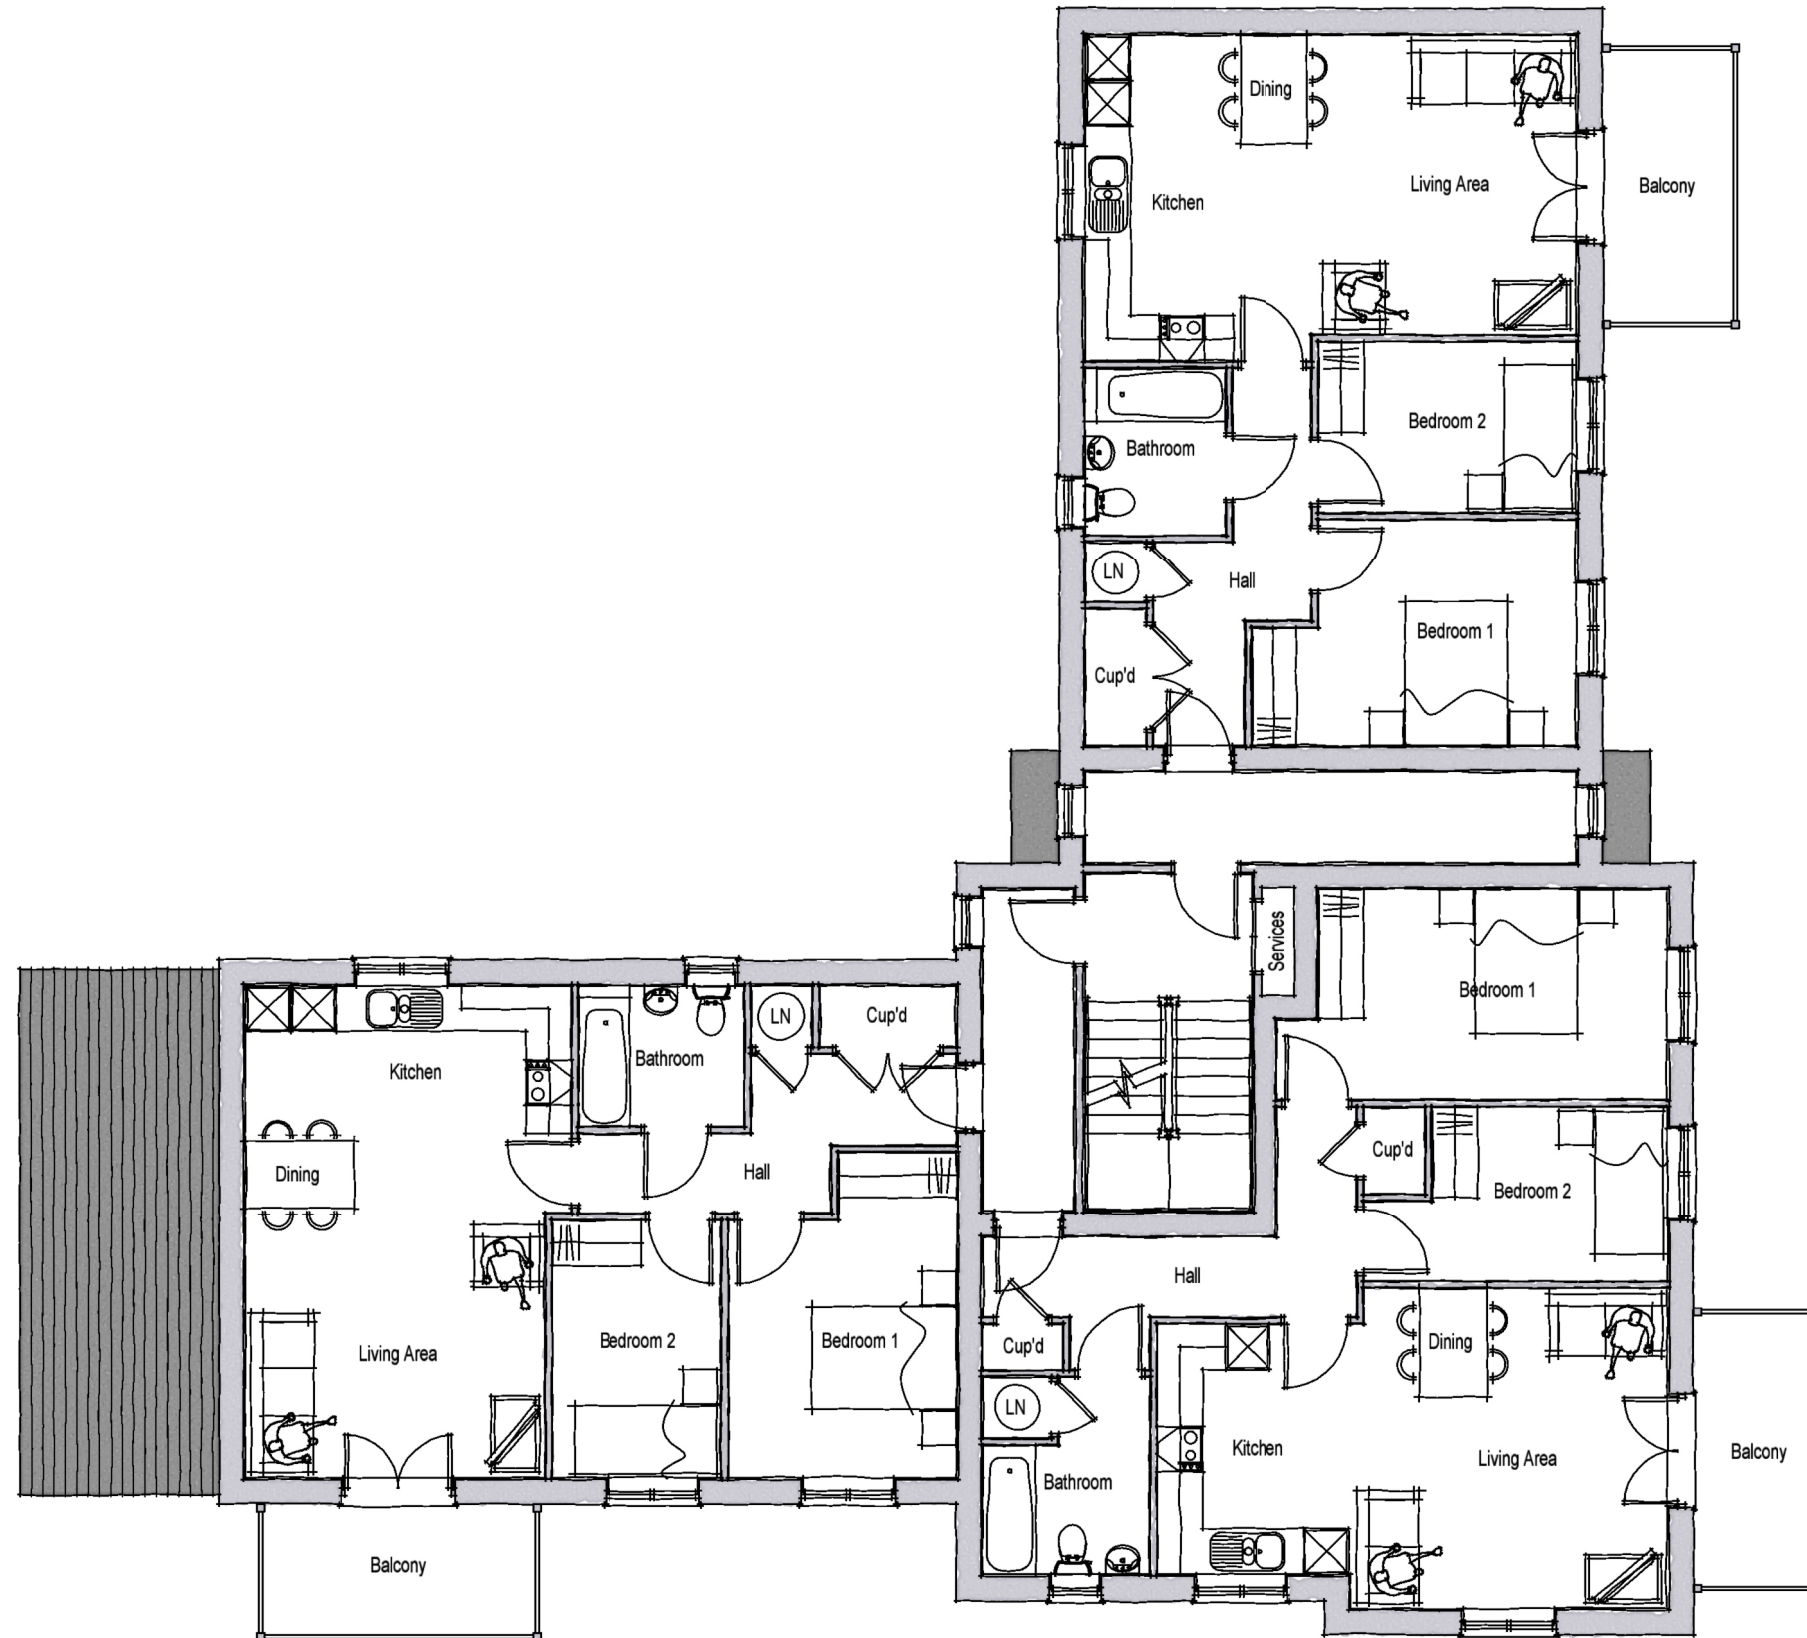

FIRST FLOOR PLAN

Rev.	Date	Description	Scale	Drawn	Checked
Client			1:100 @ A3	MCN	DGP
Project			Date	File	
Fontwell,			April 2019	Block H	
West Sussex.					
Drawing Title			Drg.No.	Rev.	Drawing Status
Block H			P1549.BLK.H.02		PLANNING
First Floor Plan					

aap
architecture

AAP Architecture Ltd
Unit A, Monument Business Centre, Monument Way East, Woking, Surrey GU21 5LG
T 01483 727345 E projects@aap-arc.co.uk W aap-arc.co.uk

Under the Intellectual Property Act 2014, this drawing is the copyright of AAP Architecture Ltd.

