


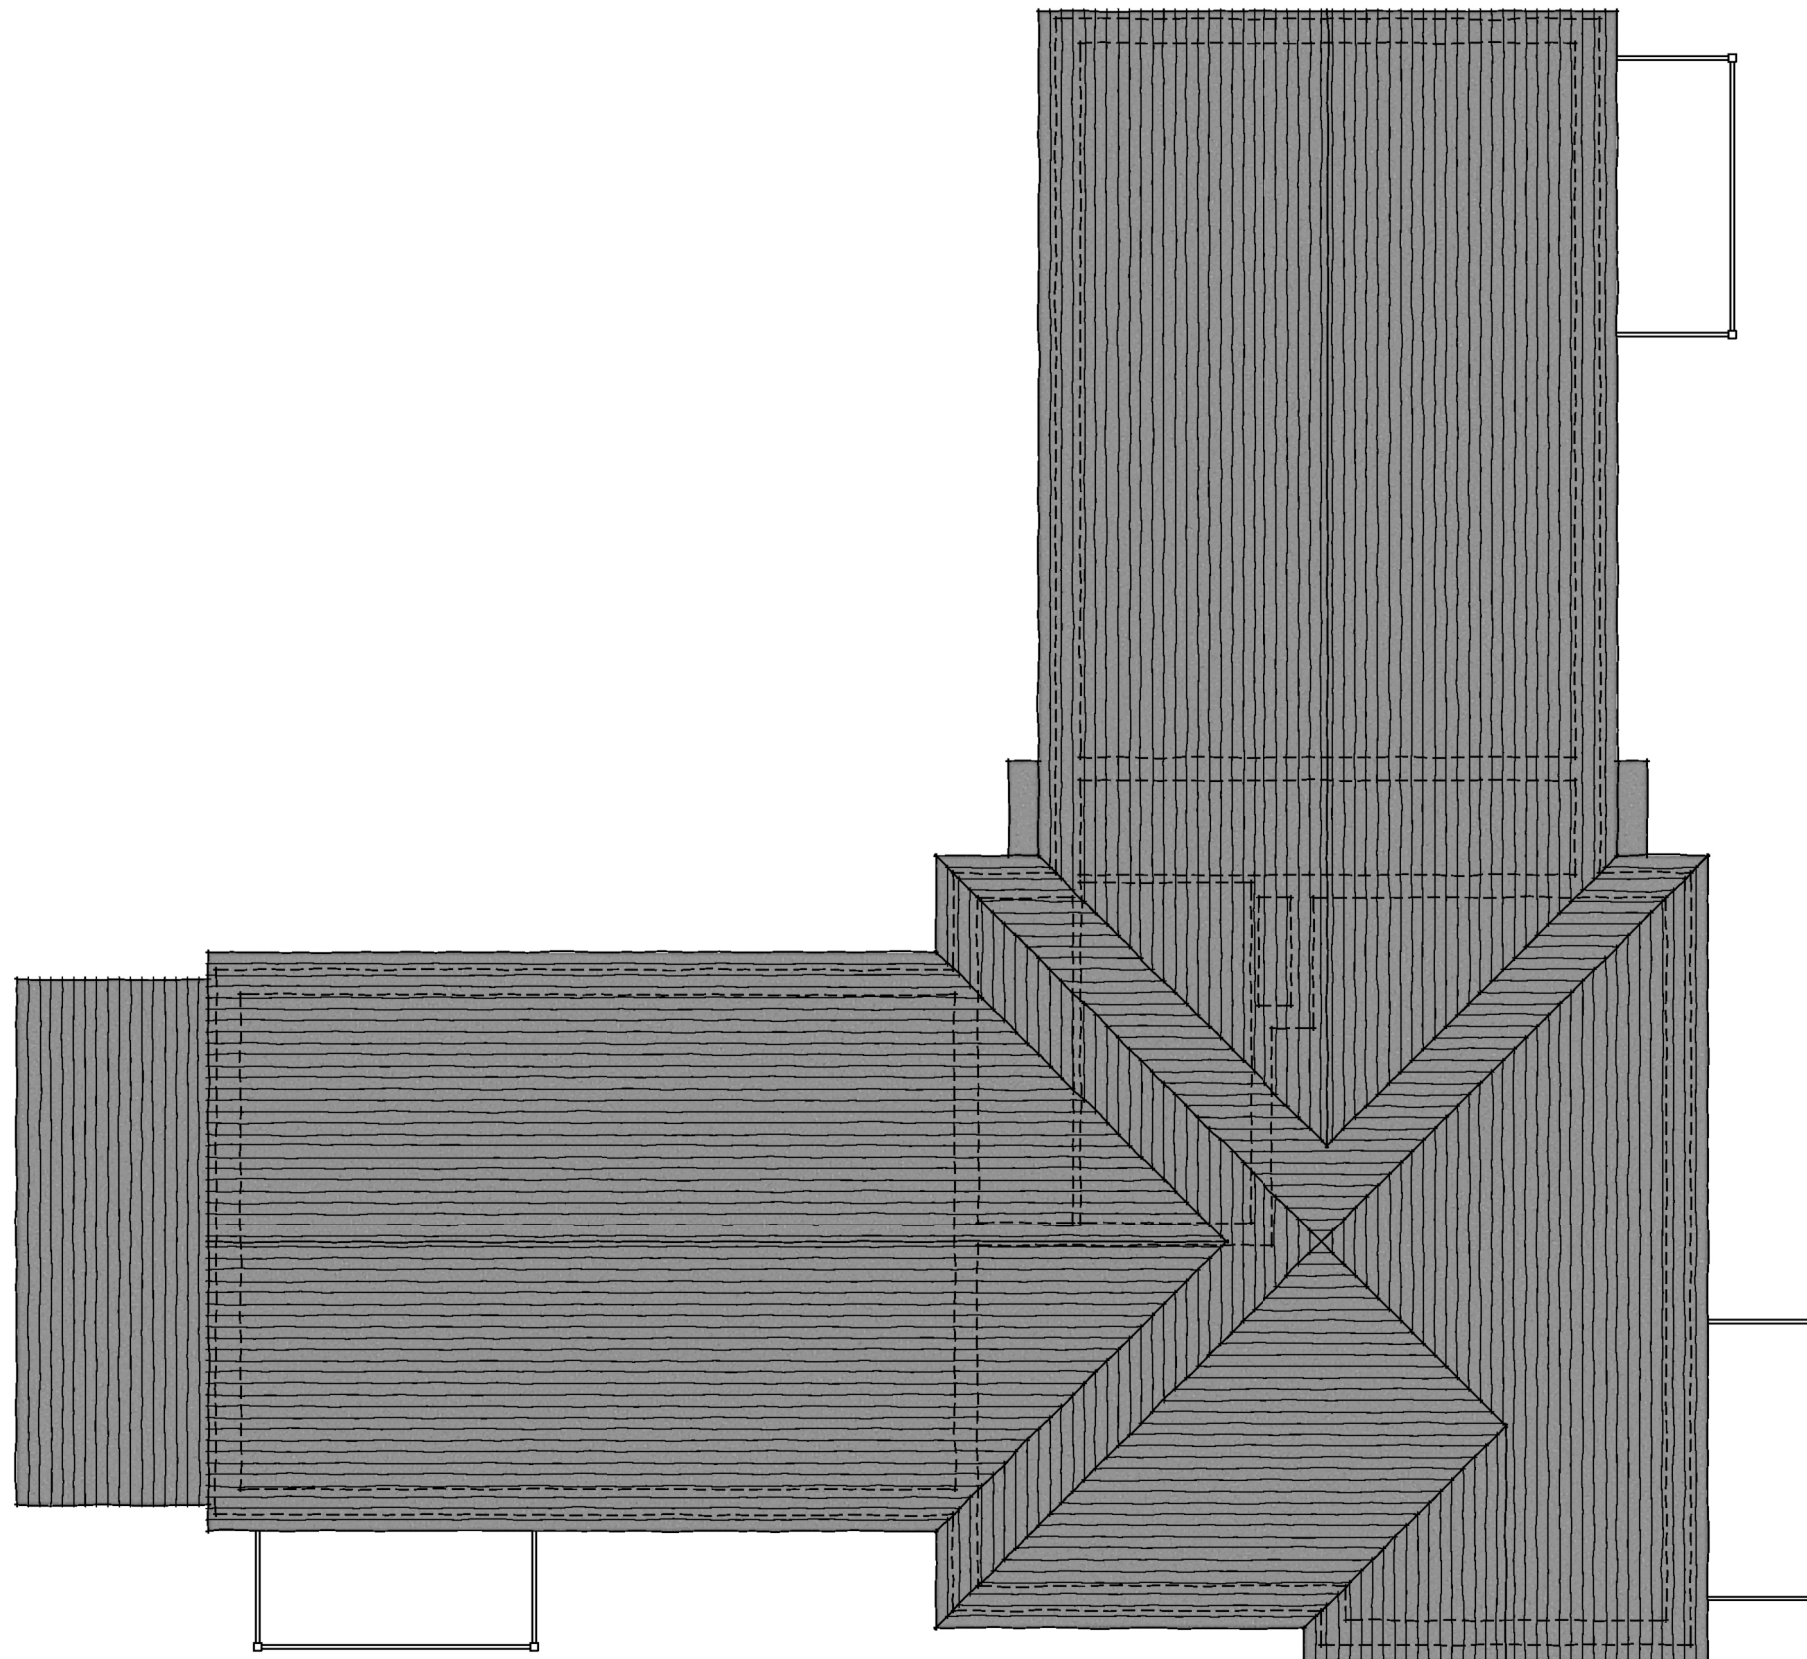

ROOF PLAN



Rev.	Date	Description	Scale	Drawn	Checked	File	Drawing Status
			1:100 @ A3	MCN	DGP	Block H	PLANNING
Client		dandara		aap		architecture	
Project		Fontwell, West Sussex.		Date		April 2019	
Drawing Title		Block H Roof Plan		Drg.No.		P1549.BLKH.04	

aap
architecture

AAP Architecture Ltd
Unit A, Monument Business Centre, Monument Way East, Woking, Surrey GU21 5LG
T 01483 727345 E projects@aap-arc.co.uk W aap-arc.co.uk

Under the Intellectual Property Act 2014, this drawing is the copyright of AAP Architecture Ltd.