



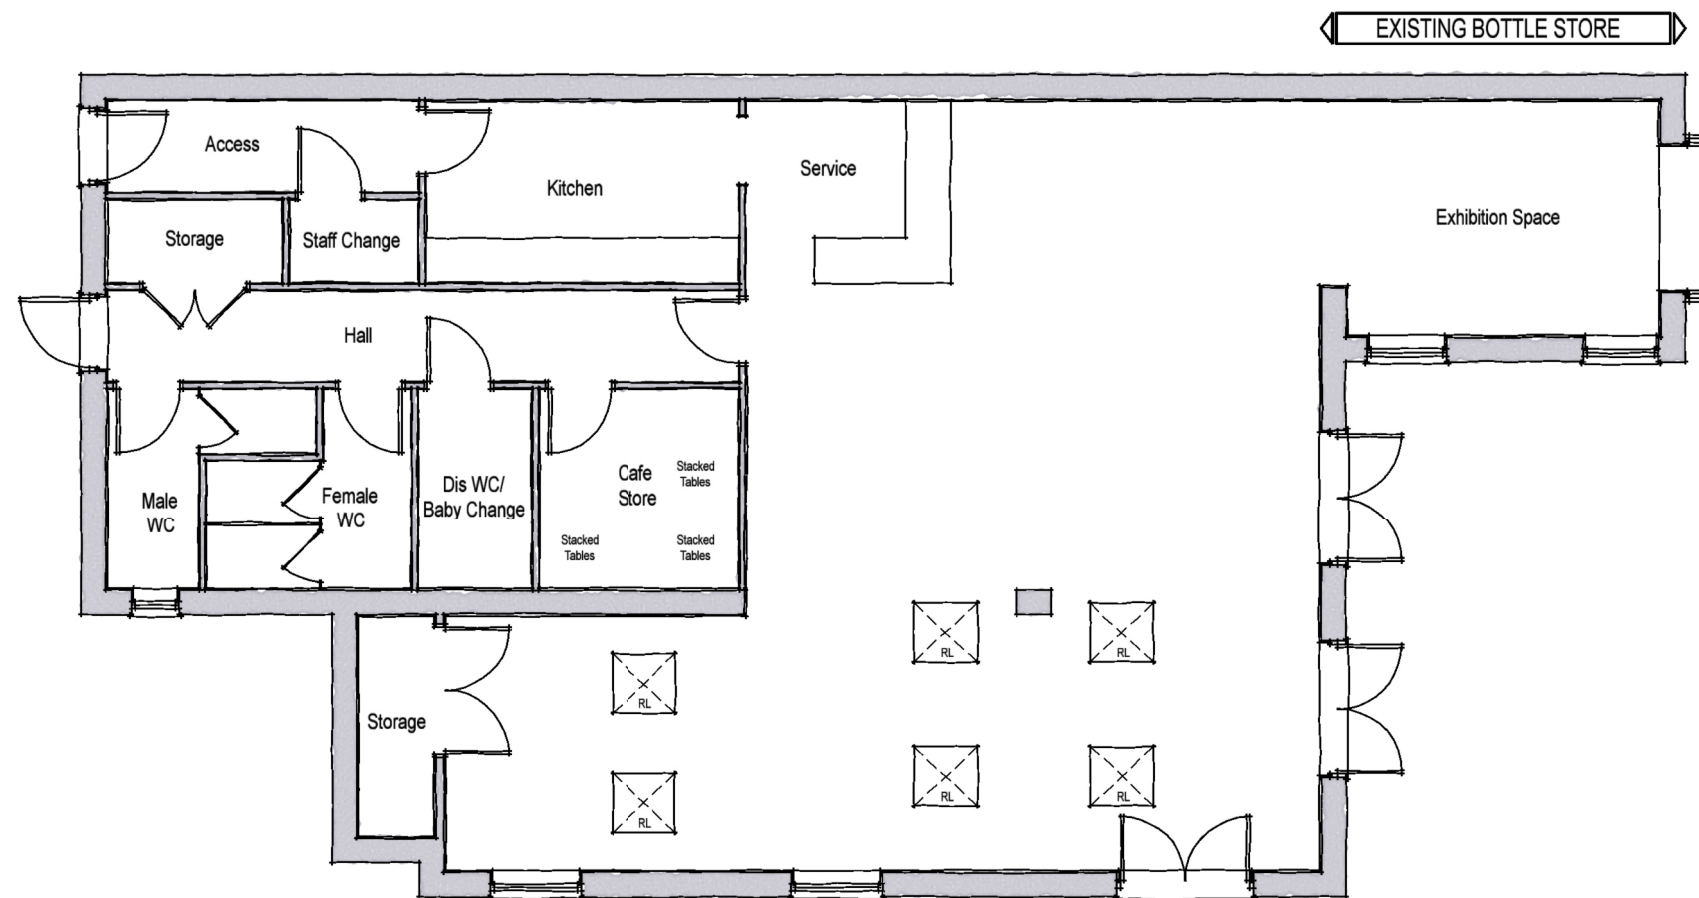

GROUND FLOOR PLAN

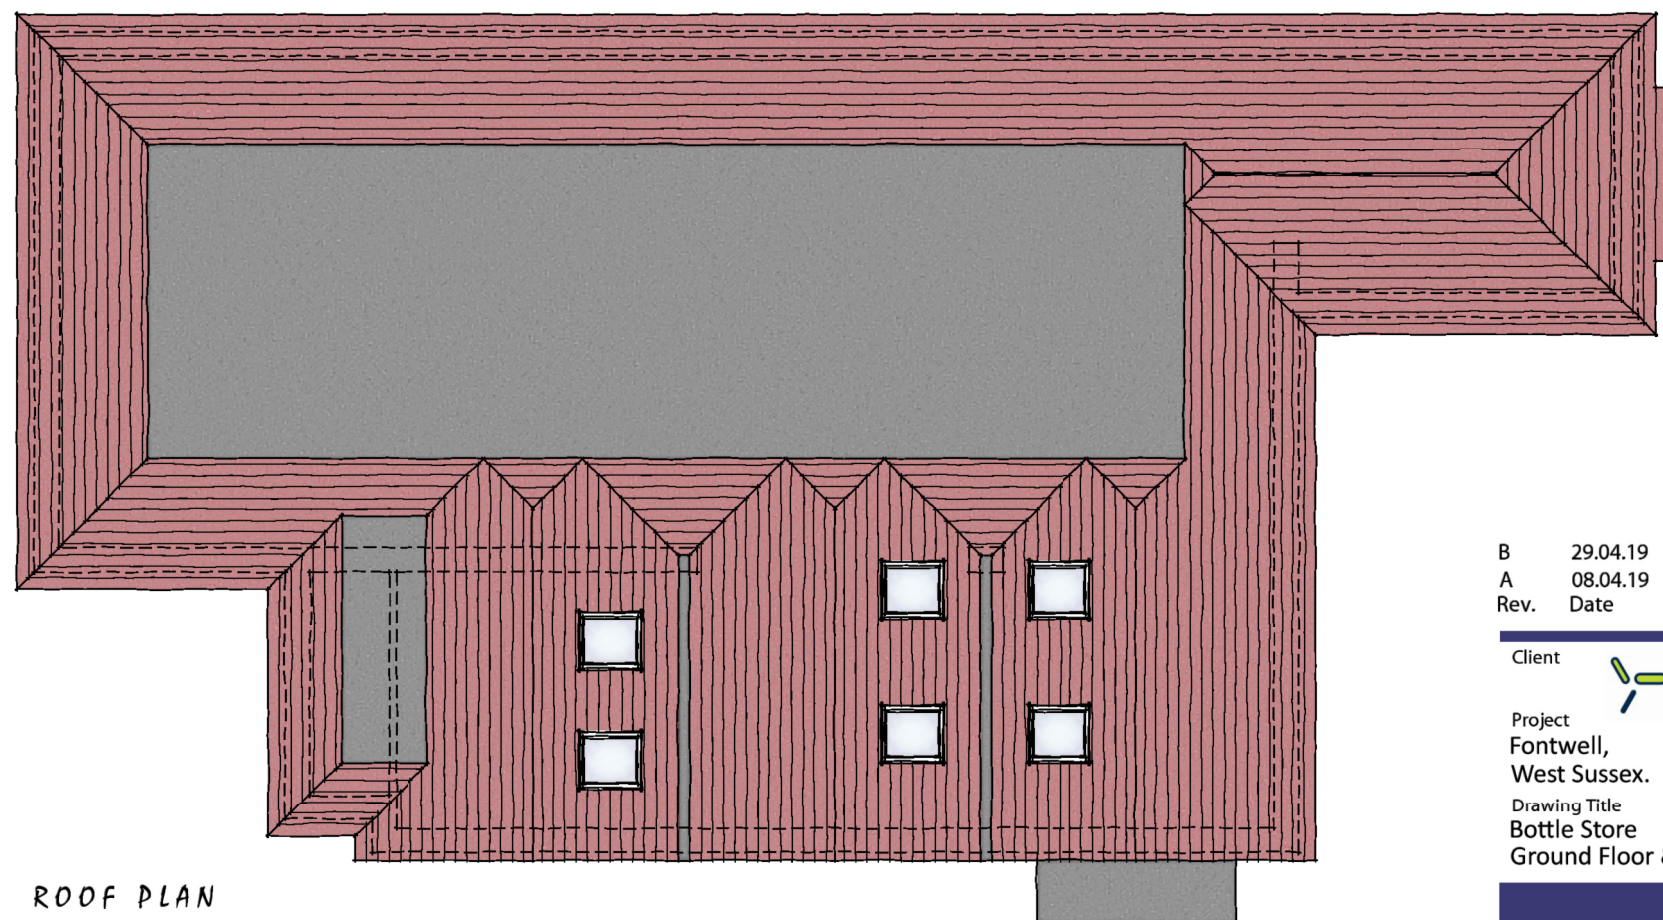

ROOF PLAN

B	29.04.19	Amended to client's comments.
A	08.04.19	Amended to client's comments.
Rev.	Date	Description

MCN	DGP
MCN	DGP
Drawn	Checked

Client 

Scale 1:100 @ A3

Drawn ACG Checked DGP

Project Fontwell, West Sussex.

Date Nov 2018

File Bottle Store

Drawing Title Bottle Store Ground Floor & Roof Plans

Drg.No. P1549.BS.01

Rev. B

Drawing Status PRELIMINARY

aap
architecture

AAP Architecture Ltd
Unit A, Monument Business Centre, Monument Way East, Woking, Surrey GU21 5LG
T 01483 727345 E projects@aap-arc.co.uk W aap-arc.co.uk

Under the Intellectual Property Act 2014, this drawing is the copyright of AAP Architecture Ltd.