



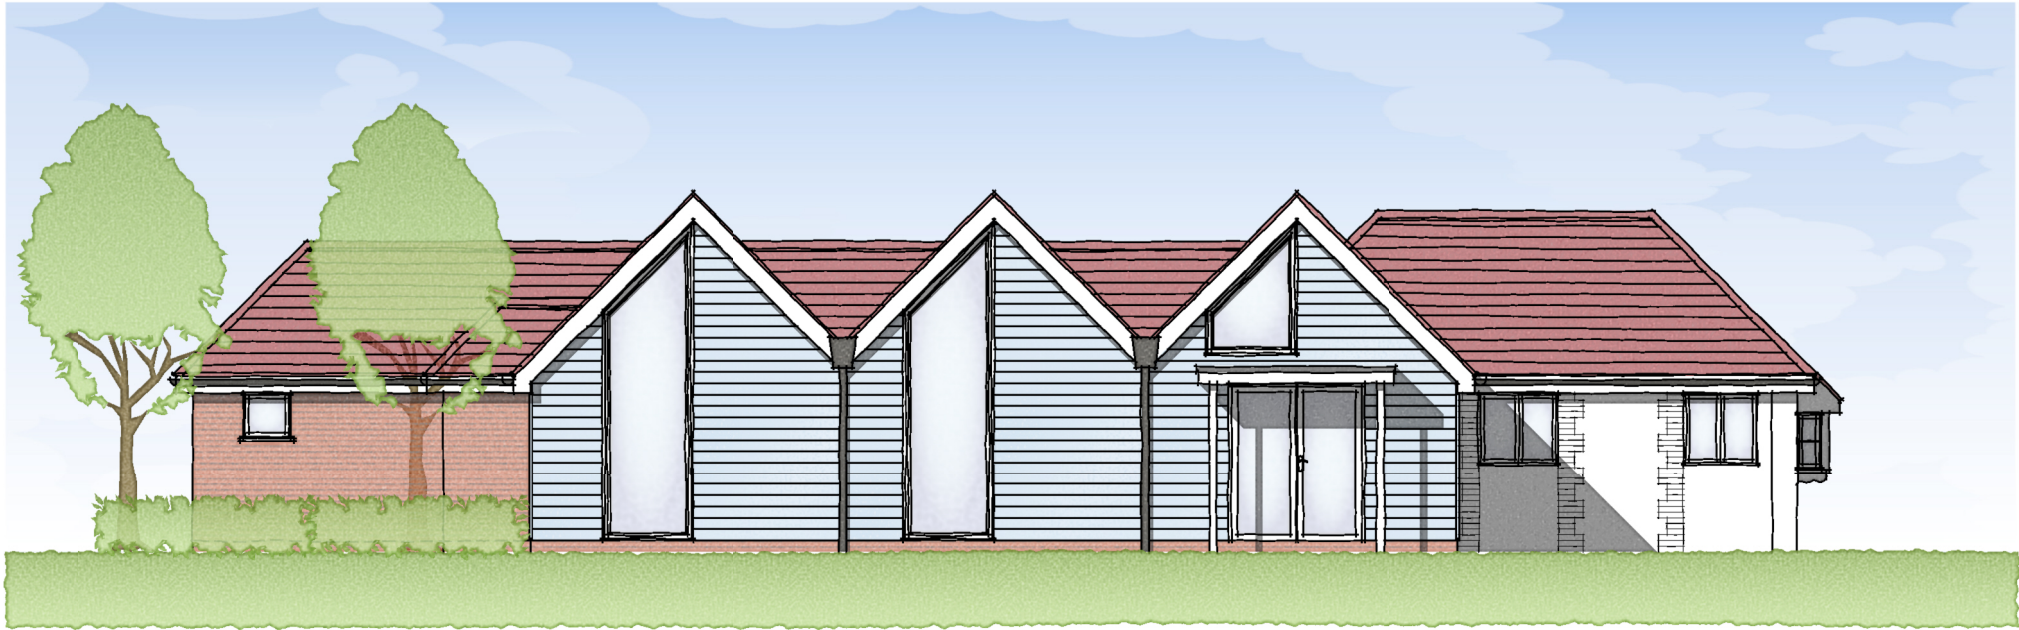

FRONT ELEVATION

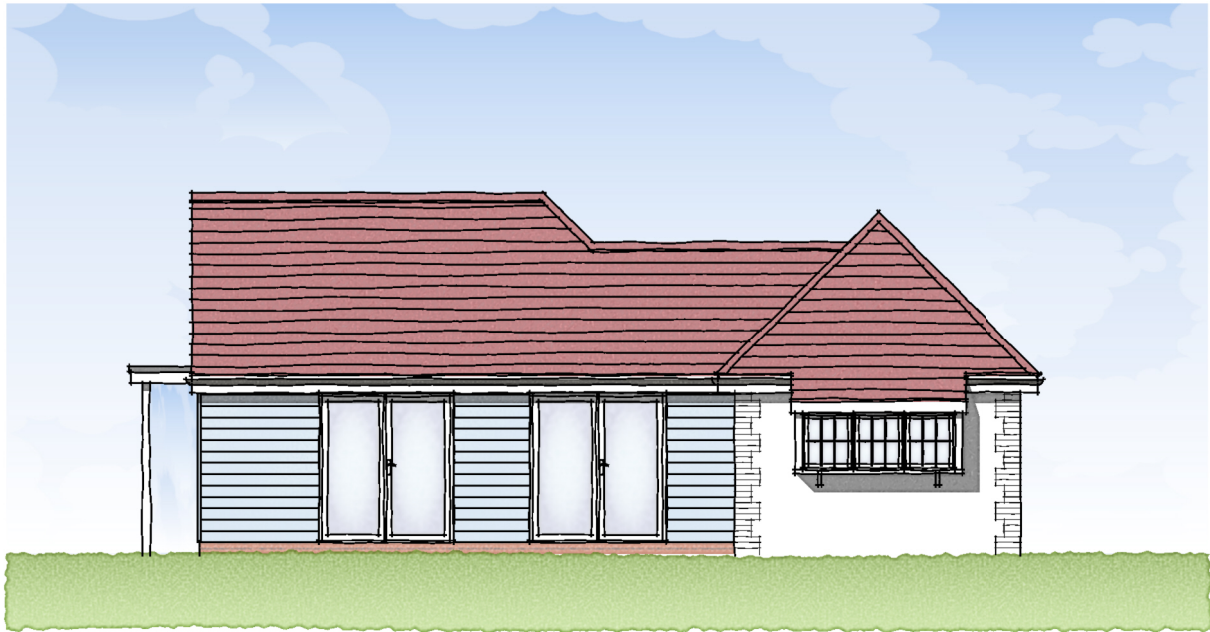

SIDE ELEVATION

B	30.04.19	Amended to client's comments.
A	08.04.19	Amended to client's comments.
Rev.	Date	Description

MCN	DGP
MCN	DGP
Drawn	Checked

Client 

Scale
1:100 @ A3

Drawn
ACG

Checked
DGP

Project
Fontwell,
West Sussex.

Date
Nov 2018

File
Bottle Store

Drawing Title
Bottle Store
Front & Side Elevations

Drg.No.
P1549.BS.02

Rev.
B

Drawing Status
PRELIMINARY

aap
architecture

AAP Architecture Ltd
Unit A, Monument Business Centre, Monument Way East, Woking, Surrey GU21 5LG
T 01483 727345 E projects@aap-arc.co.uk W aap-arc.co.uk

Under the Intellectual Property Act 2014, this drawing is the copyright of AAP Architecture Ltd.



SCALE BAR