




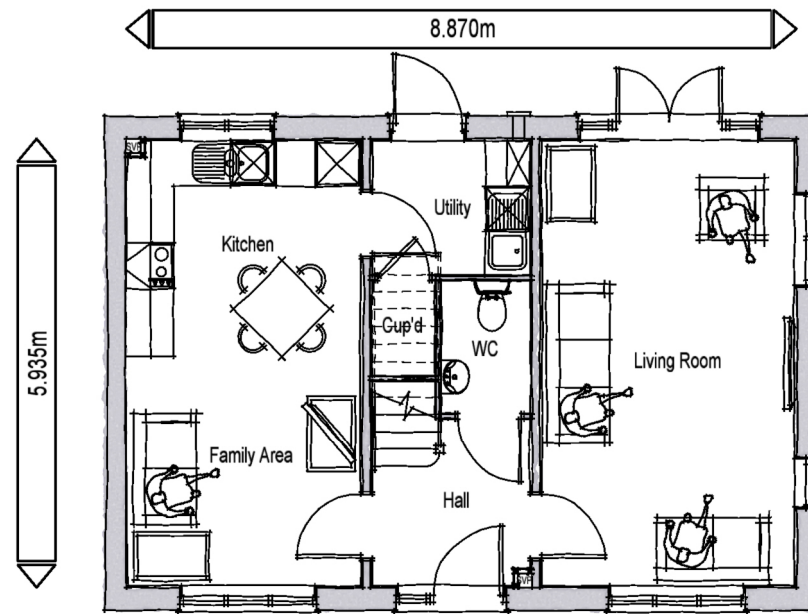

GROUND FLOOR PLAN

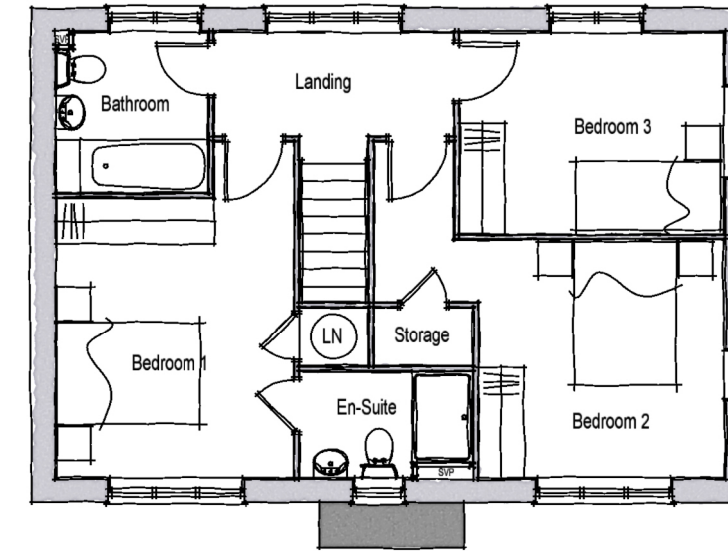

FIRST FLOOR PLAN

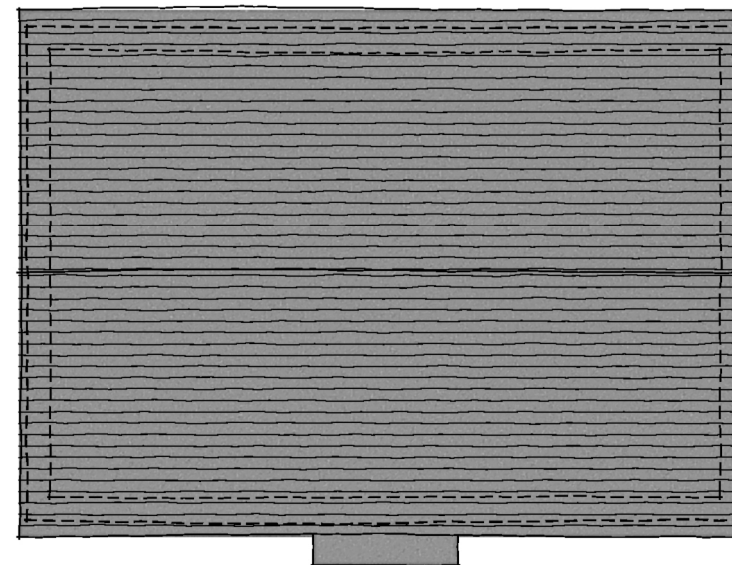

ROOF PLAN

TYPE 305A

| House Type 305A - 2 Storey 3 Beds 5 Bed spaces |           |              |
|------------------------------------------------|-----------|--------------|
| Space Standards                                | Required  | Achieved     |
| Total Area (finished)                          | 93 sq.m.  | 103.81 sq.m. |
| Storage                                        | 2.5 sq.m. | 2.5 sq.m.    |
| Bedroom 1 (double)                             | 11.5sq.m. | 12.40 sq.m.  |
| Bedroom 2 (Single)                             | 7.5sq.m.  | 12.69 sq.m.  |
| Bedroom 3 (Single)                             | 7.5sq.m.  | 9.27 sq.m.   |



SCALE BAR

| Rev.                                           | Date | Description              | Drawn                 | Checked                 |
|------------------------------------------------|------|--------------------------|-----------------------|-------------------------|
| Client                                         |      | dandara                  | Scale 1:100 @ A3      | Drawn ACG Checked DGP   |
| Project                                        |      | Fontwell, West Sussex.   | Date March 2019       | File Type 305A          |
| Drawing Title                                  |      | Type 305A - Style Ref. 2 | Drg.No. P1549.305A.15 | Rev. -                  |
| Floor & Roof Plans (Brick with Black Boarding) |      |                          |                       | Drawing Status PLANNING |

aap  
architecture

**AAP Architecture Ltd**  
Unit A, Monument Business Centre, Monument Way East, Woking, Surrey GU21 5LG  
T 01483 727345 E projects@aap-arc.co.uk W aap-arc.co.uk

Under the Intellectual Property Act 2014, this drawing is the copyright of AAP Architecture Ltd.