




FRONT ELEVATION - STYLE B



SIDE ELEVATION



REAR ELEVATION

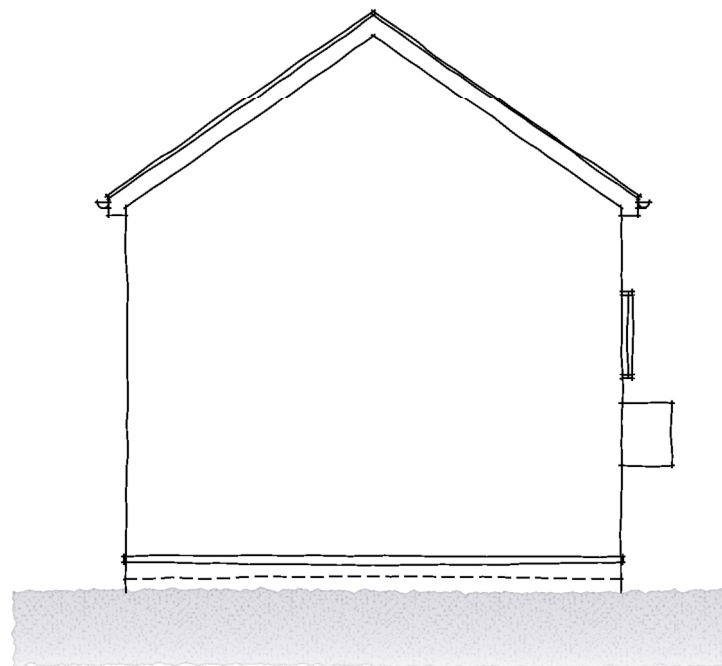

SIDE ELEVATION

# TYPE 305A



SCALE BAR

| Rev.                                | Date                     | Description           | Drawn          | Checked        |
|-------------------------------------|--------------------------|-----------------------|----------------|----------------|
| Client                              | dandara                  | Scale 1:100 @ A3      | Drawn ACG      | Checked DGP    |
| Project                             | Fontwell, West Sussex.   | Date March 2019       | File Type 305A |                |
| Drawing Title                       | Type 305A - Style Ref. 2 | Drg.No. P1549.305A.20 | Rev. -         | Drawing Status |
| Elevations (Brick + Black Boarding) |                          |                       |                | PLANNING       |

**aap**  
architecture

**AAP Architecture Ltd**  
Unit A, Monument Business Centre, Monument Way East, Woking, Surrey GU21 5LG  
T 01483 727345 E projects@aap-arc.co.uk W aap-arc.co.uk

Under the Intellectual Property Act 2014, this drawing is the copyright of AAP Architecture Ltd.