




FRONT ELEVATION

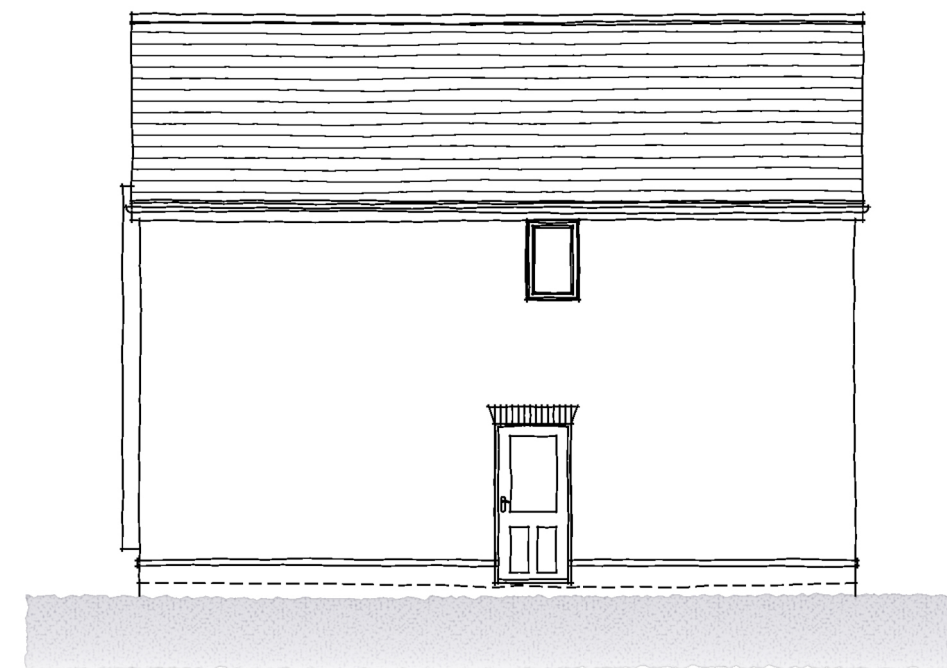


SIDE ELEVATION



REAR ELEVATION

TYPE 305B

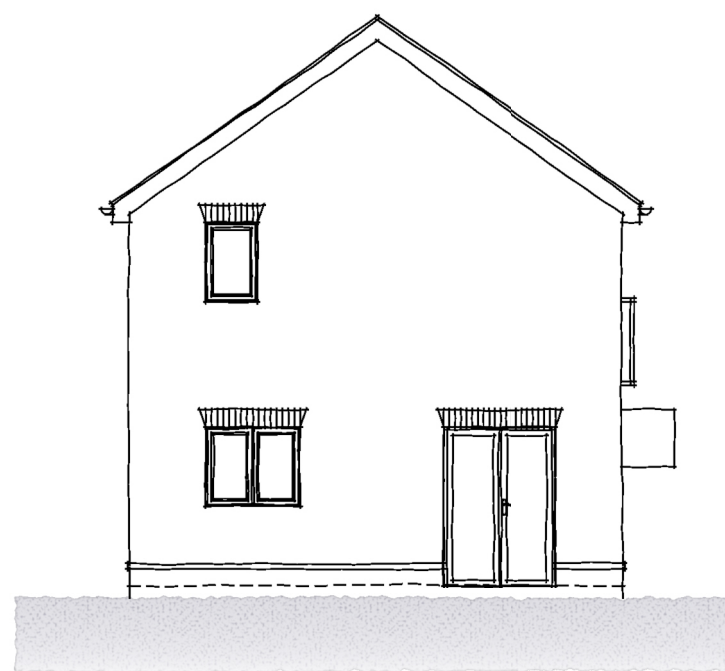

SIDE ELEVATION



SCALE BAR

Rev.	Date	Description	Drawn	Checked
Client			Scale 1:100 @ A3	Drawn ACG
Project		Fontwell, West Sussex.	Date June 2019	Checked DGP
Drawing Title		Type 305B - Style Ref. 2 Elevations (Brick + Black Boarding)	Drg.No. P1549.305B.20	File Type 305B
			Rev. -	Drawing Status PLANNING

aap
architecture

AAP Architecture Ltd
Unit A, Monument Business Centre, Monument Way East, Woking, Surrey GU21 5LG
T 01483 727345 E projects@aap-arc.co.uk W aap-arc.co.uk

Under the Intellectual Property Act 2014, this drawing is the copyright of AAP Architecture Ltd.