



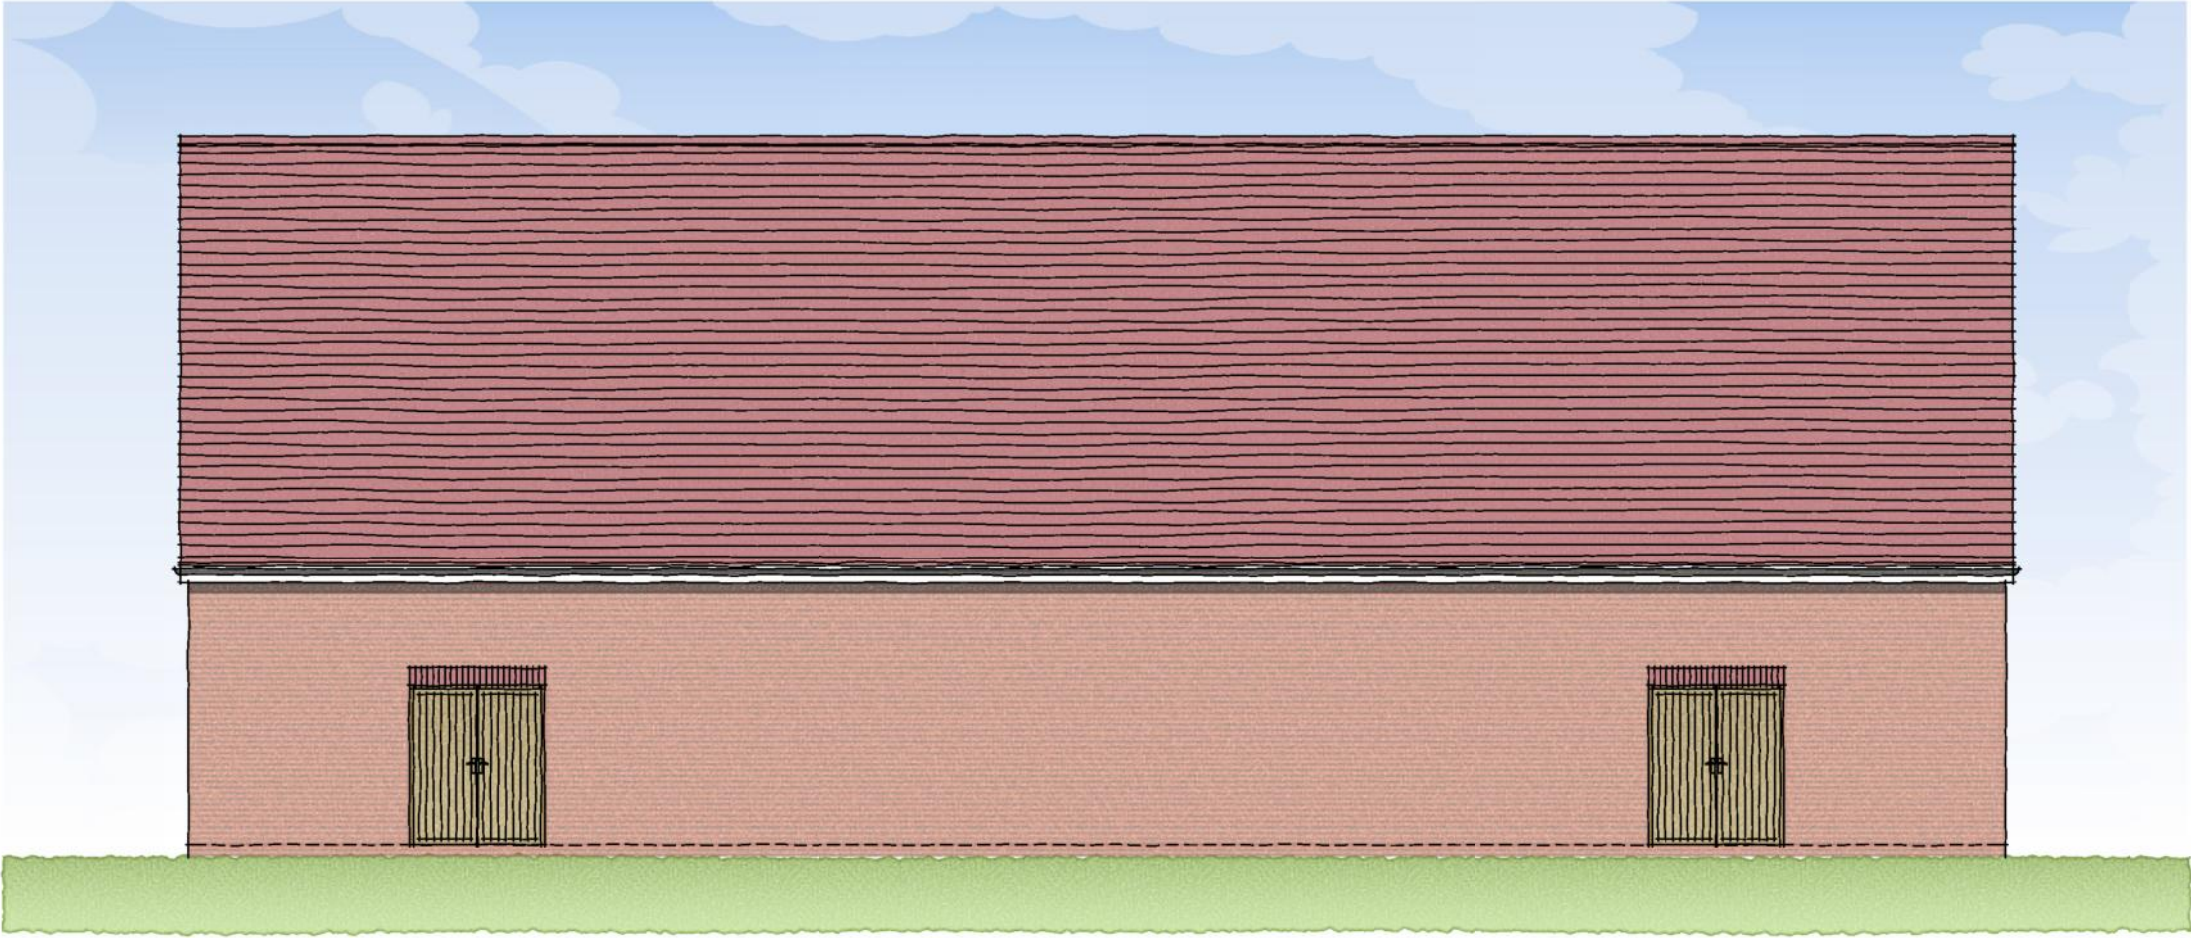

REAR ELEVATION

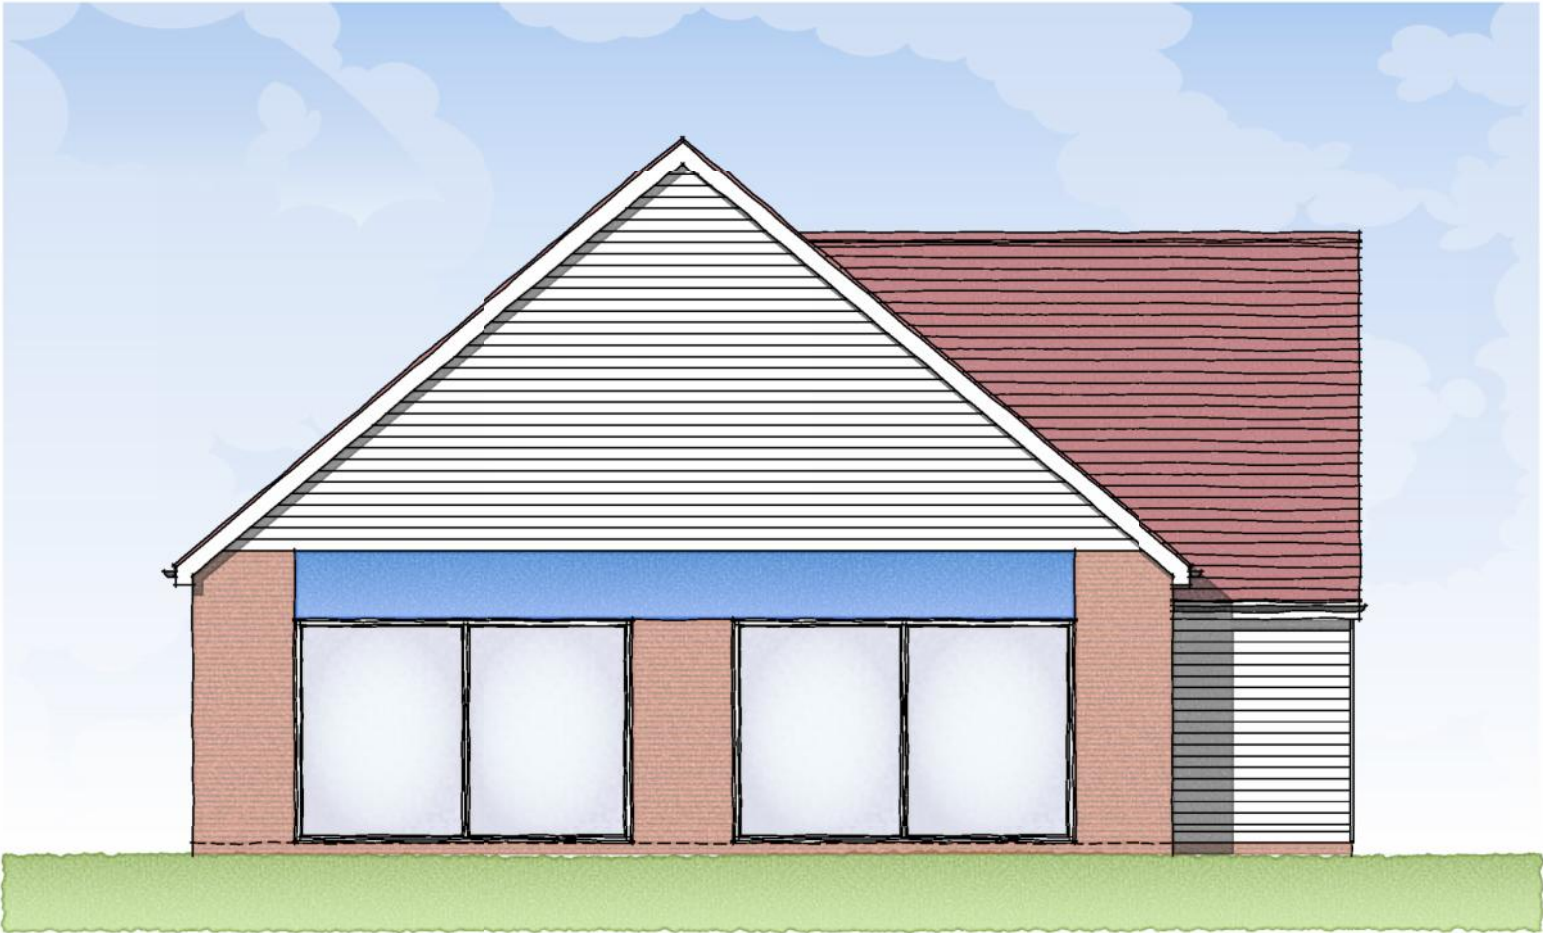

SIDE ELEVATION



BLOCK A

Rev.	Date	Description	Drawn	Checked
Client		dandara	Scale	1:100 @ A3
Project	Fontwell, West Sussex.		Date	Jan 2020
Drawing Title	Block A		File	Block A
Rear & Side Elevations			Drg.No.	P1549.BLKA.104
			Rev.	-
			Drawing Status	PLANNING



AAP Architecture Ltd
Unit A, Monument Business Centre, Monument Way East, Woking, Surrey GU21 5LG
T 01483 727345 E projects@aap-arc.co.uk W aap-arc.co.uk

Under the Intellectual Property Act 2014, this drawing is the copyright of AAP Architecture Ltd.