


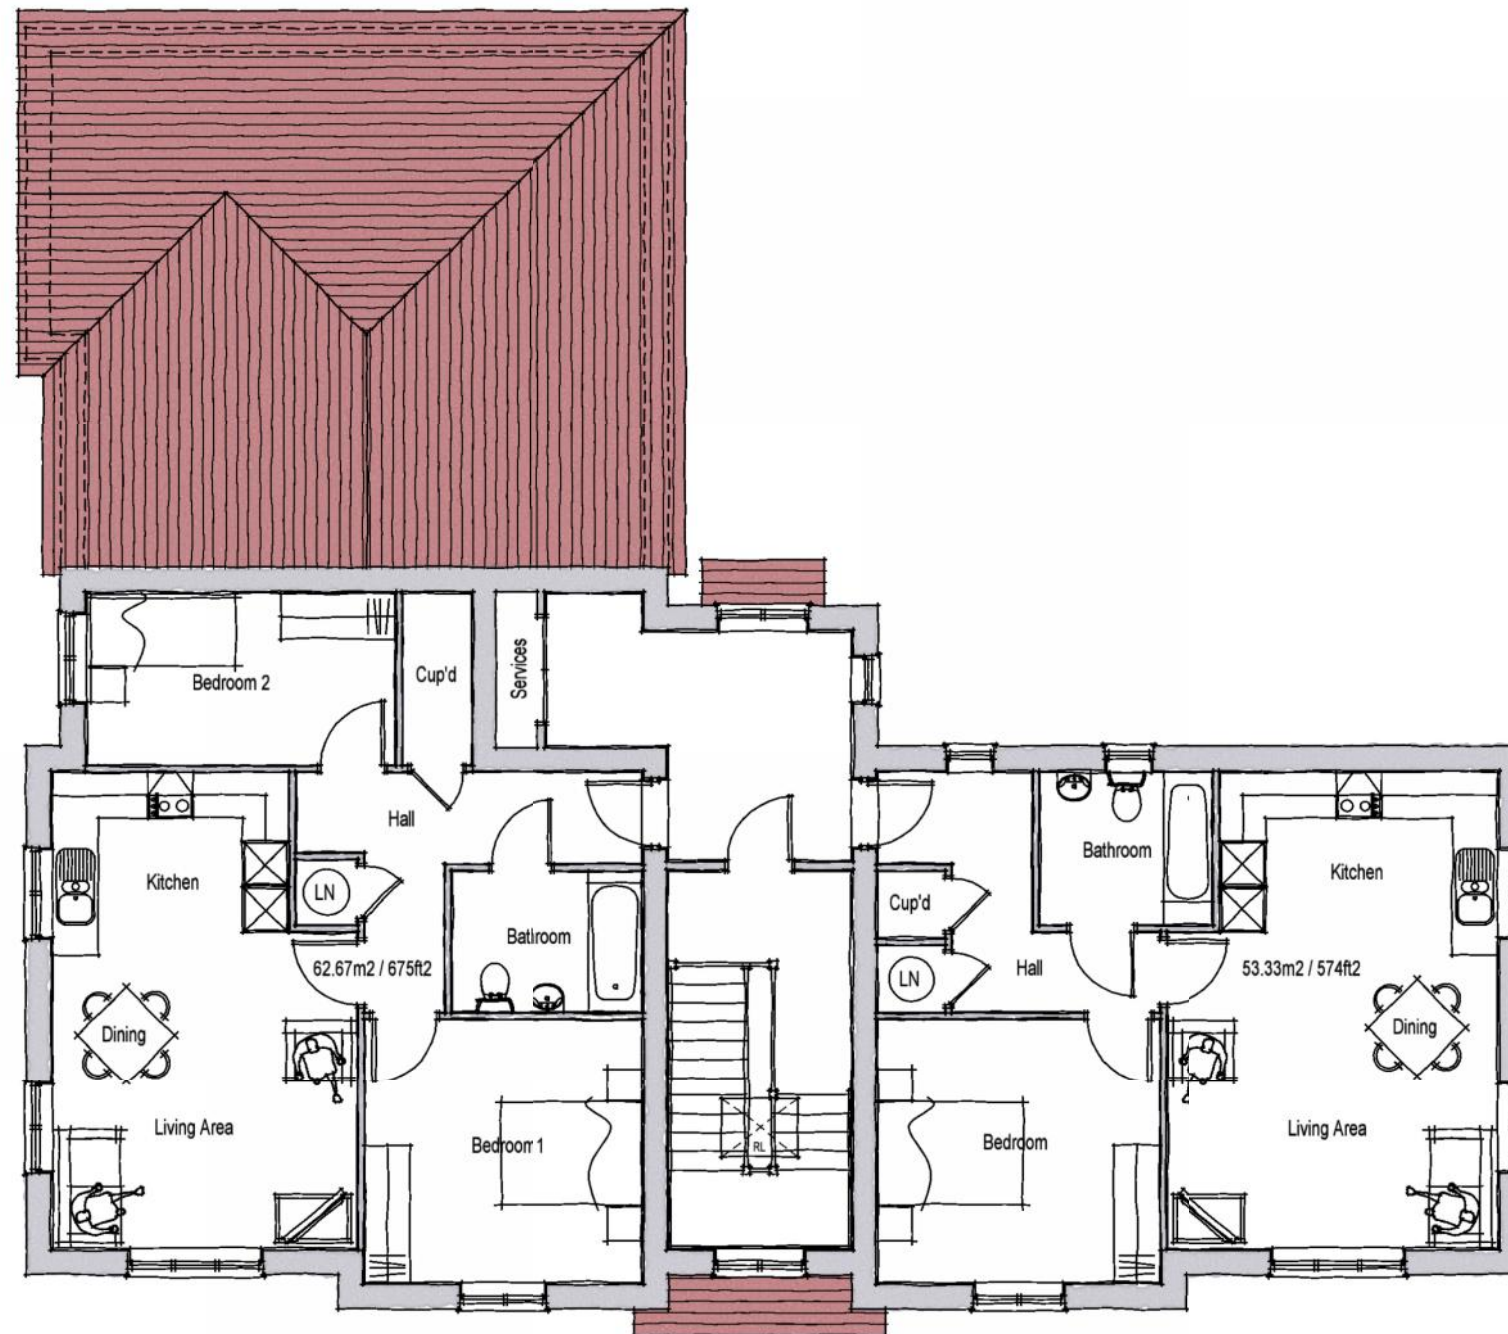

SECOND FLOOR PLAN

BLOCK E



Rev.	Date	Description	Drawn	Checked
Client		dandara	Scale 1:100 @ A3	Drawn MCN Checked DGP
Project		Fontwell, West Sussex.	Date Jan 2020	File Block E
Drawing Title		Block E Second Floor Plan	Drg.No. P1549.BLKE.103	Rev. -
				Drawing Status PLANNING

aap
architecture

AAP Architecture Ltd
Unit A, Monument Business Centre, Monument Way East, Woking, Surrey GU21 5LG
T 01483 727345 E projects@aap-arc.co.uk W aap-arc.co.uk

Under the Intellectual Property Act 2014, this drawing is the copyright of AAP Architecture Ltd.