


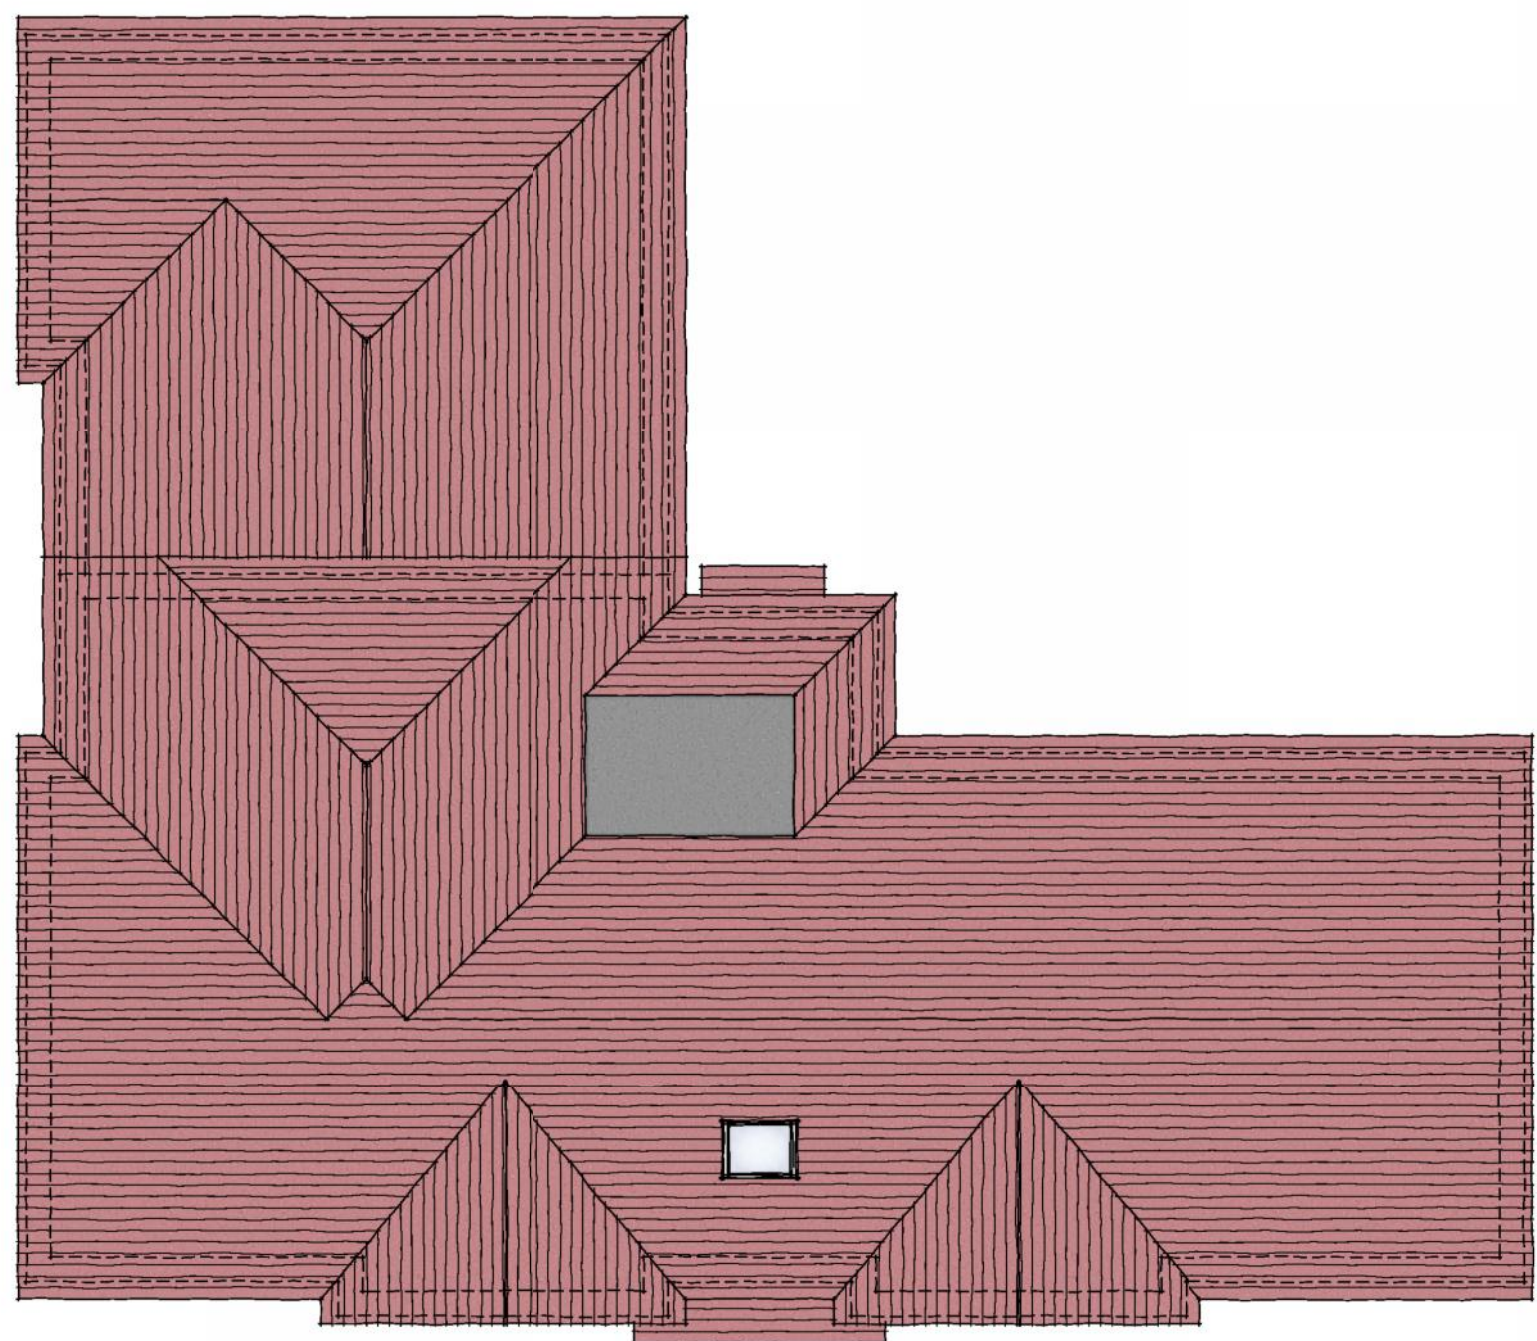

ROOF PLAN



BLOCK E

Rev.	Date	Description	Drawn	Checked
Client				
Project				
Drawing Title				
Block E				
Roof Plan				
Scale	1:100 @ A3		Drawn MCN	Checked DGP
Date	Jan 2020		File Block E	
Drg.No.	P1549.BLKE.104		Rev. -	Drawing Status
				PLANNING

aap
architecture

AAP Architecture Ltd
Unit A, Monument Business Centre, Monument Way East, Woking, Surrey GU21 5LG
T 01483 727345 E projects@aap-arc.co.uk W aap-arc.co.uk

Under the Intellectual Property Act 2014, this drawing is the copyright of AAP Architecture Ltd.