


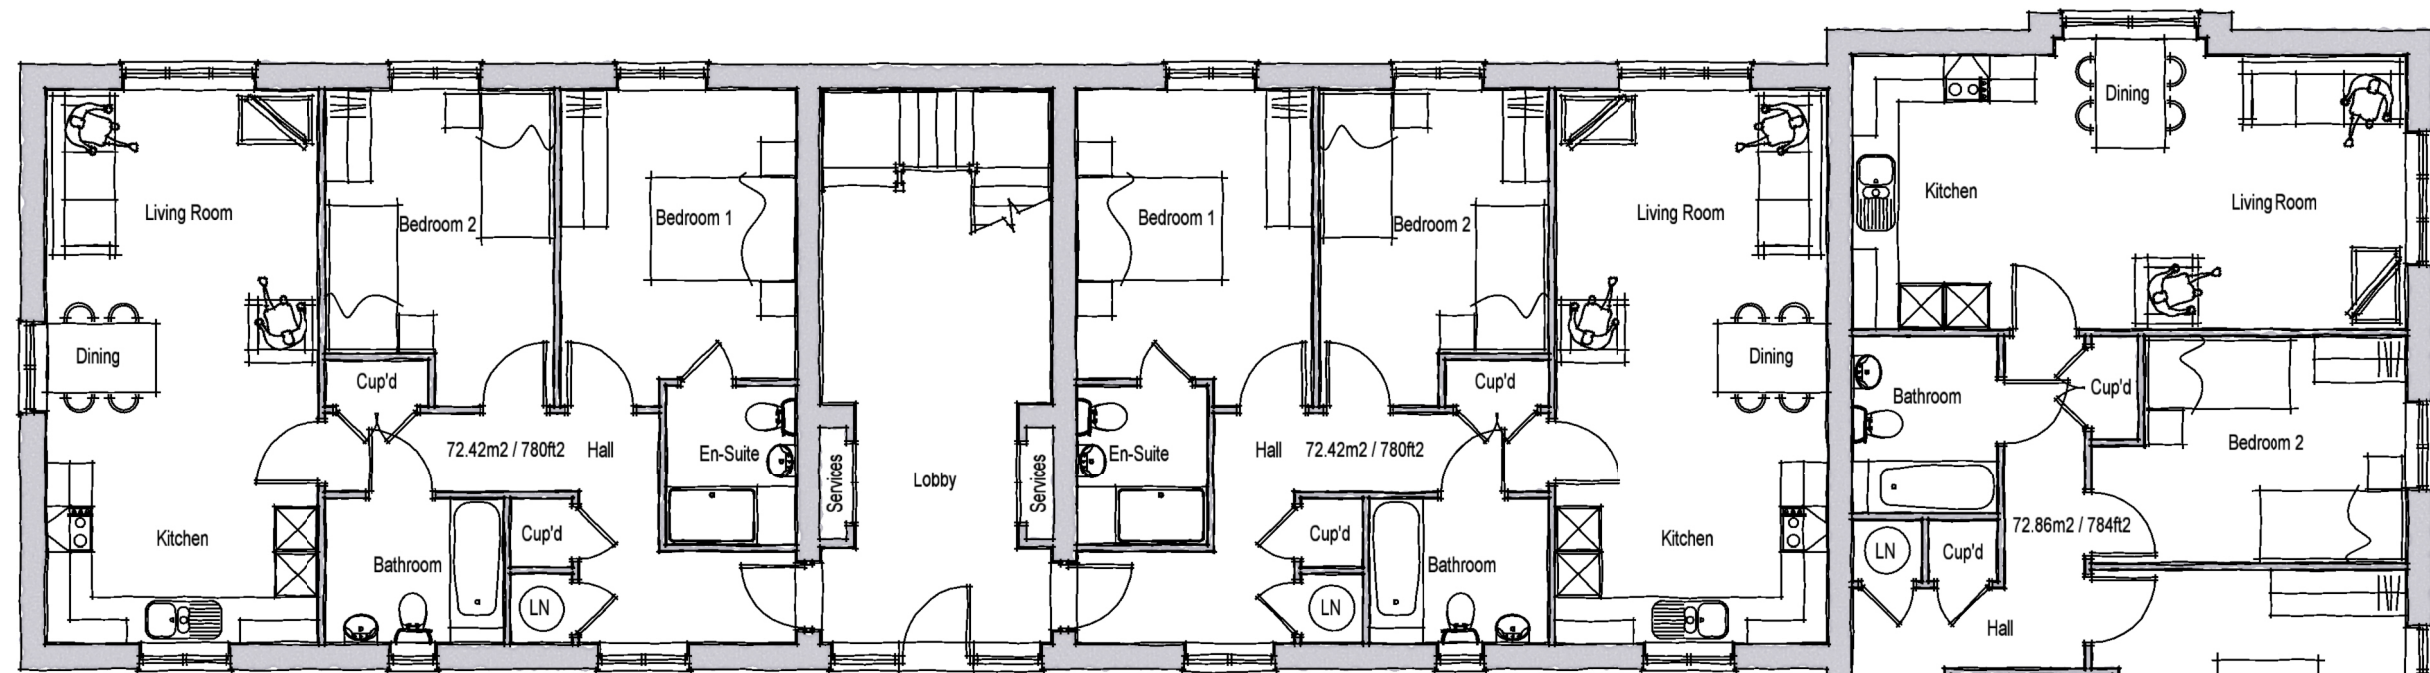


GROUND FLOOR PLAN

BLOCK F

Rev.	Date	Description	Drawn	Checked
Client		Scale 1:100 @ A3	Drawn MCN	Checked DGP
Project	Fontwell, West Sussex.	Date Jan 2020	File Block F	
Drawing Title	Block F Ground Floor Plan	Drg.No. P1549.BLK.F.201	Rev. -	Drawing Status PLANNING

aap
architecture

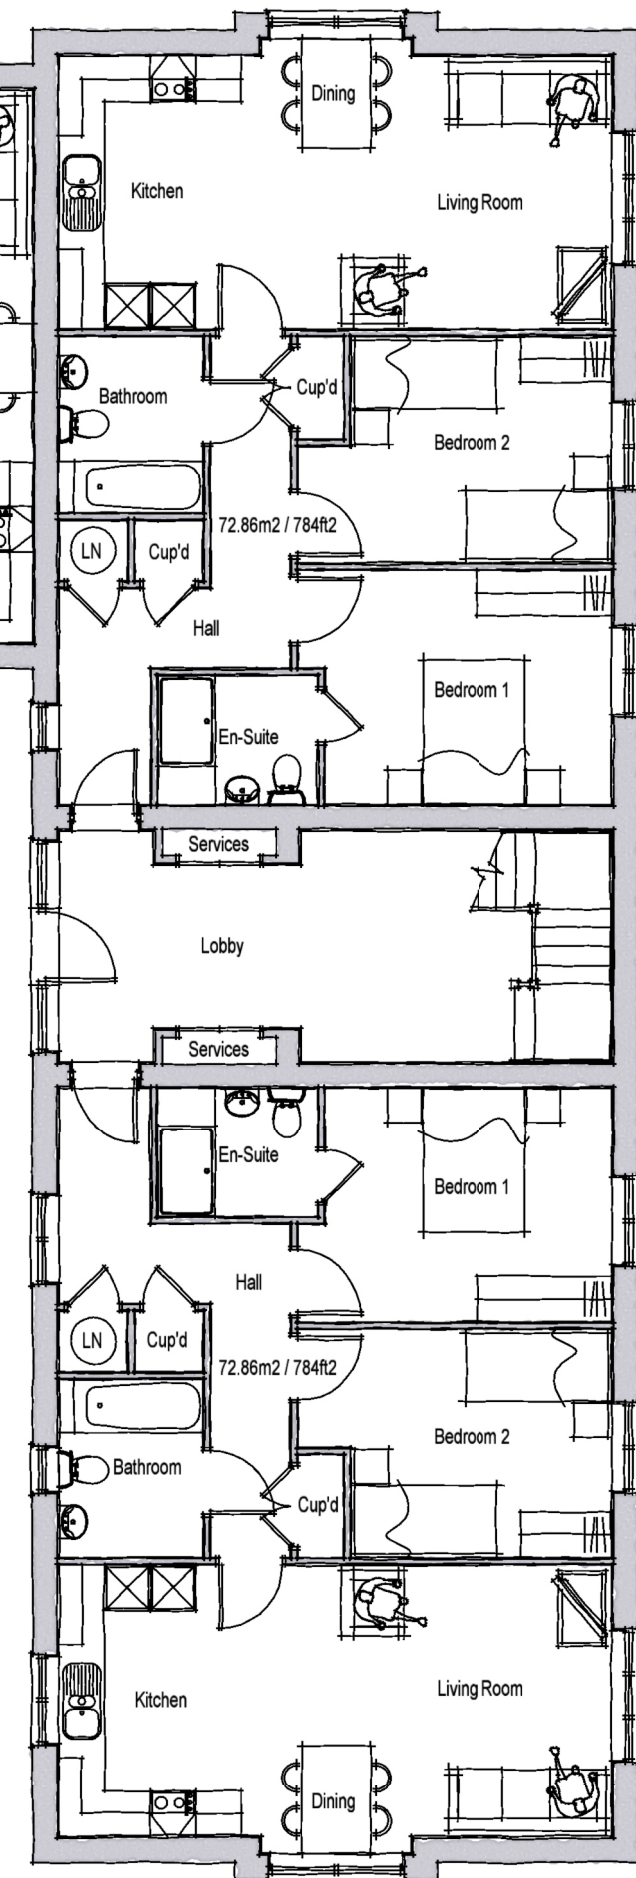

AAP Architecture Ltd
Unit A, Monument Business Centre, Monument Way East, Woking, Surrey GU21 5LG
T 01483 727345 E projects@aap-arc.co.uk W aap-arc.co.uk

Under the Intellectual Property Act 2014, this drawing is the copyright of AAP Architecture Ltd.