


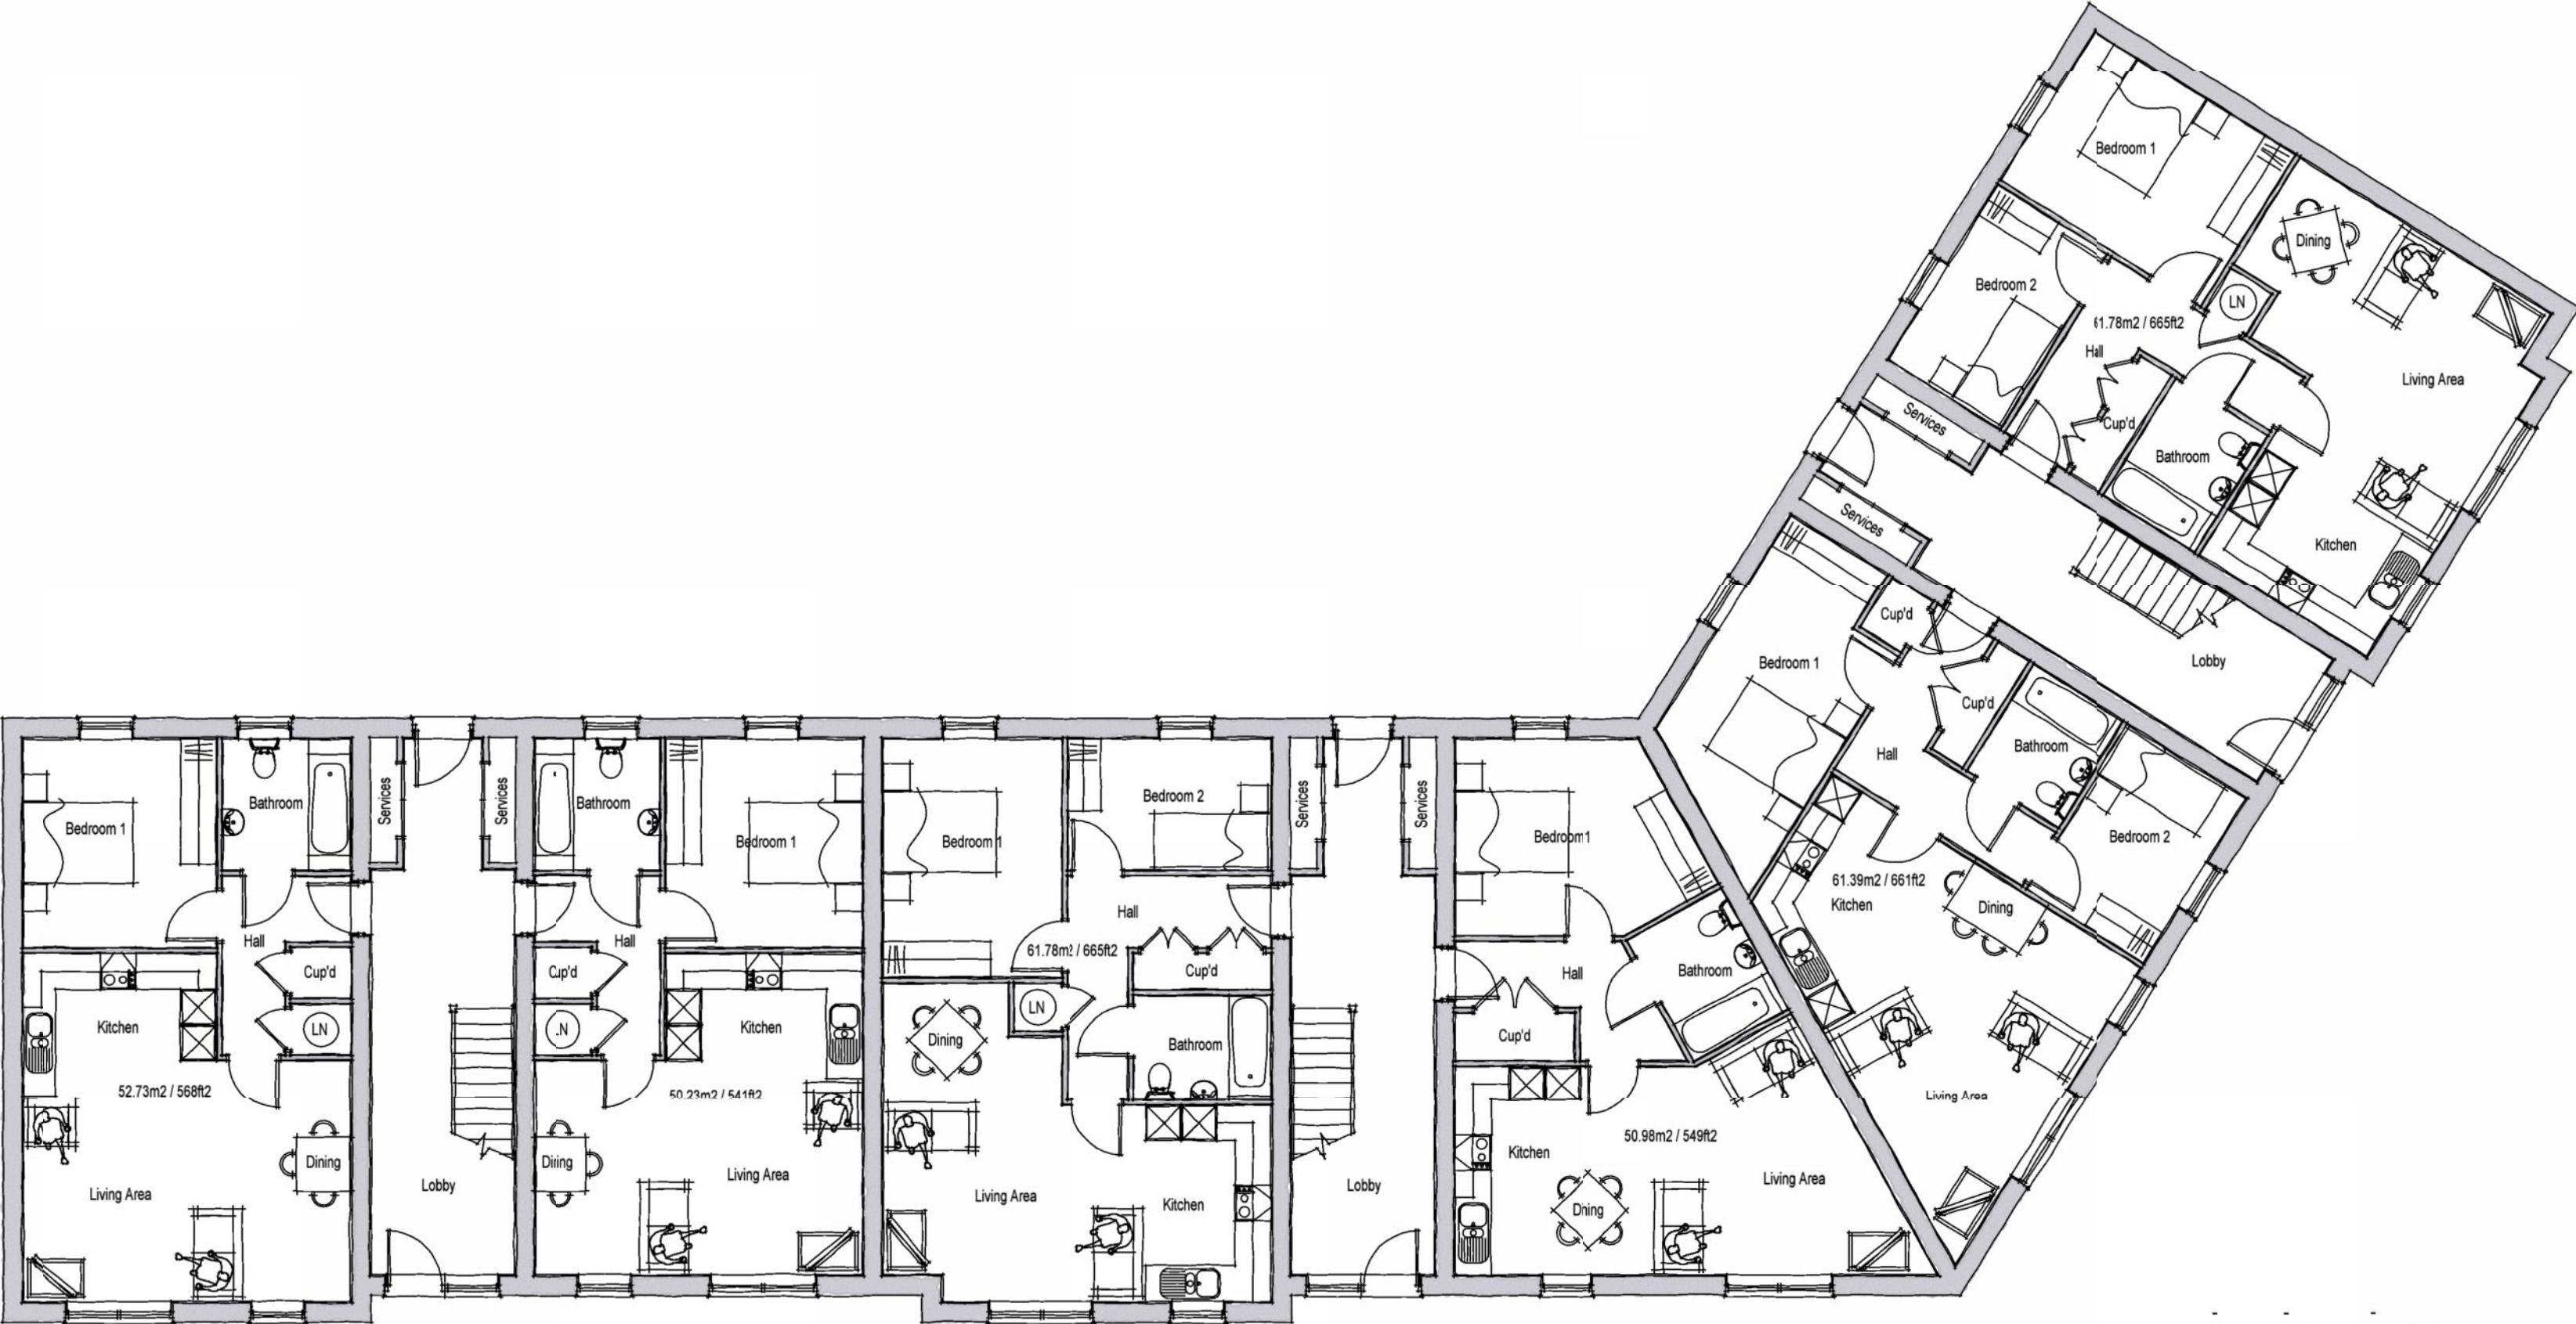

GROUND FLOOR PLAN

BLOCK C

Rev.	Date	Description	Drawn	Checked
Client				
				
Project				
Fontwell, West Sussex.				
Drawing Title				
Block C				
Ground Floor Plan				
Scale	1:100 @ A2	Drawn	MCN	Checked DGP
Date	Jan 2020	File	Block C	Drawing Status
Drg.No.	P1549.BLKC.101	Rev.	-	PLANNING

AAP Architecture Ltd
Unit A, Monument Business Centre, Monument Way East, Woking, Surrey GU21 5LG
T 01483 727345 E projects@aap-arc.co.uk W aap-arc.co.uk

Under the Intellectual Property Act 2014, this drawing is the copyright of AAP Architecture Ltd.