



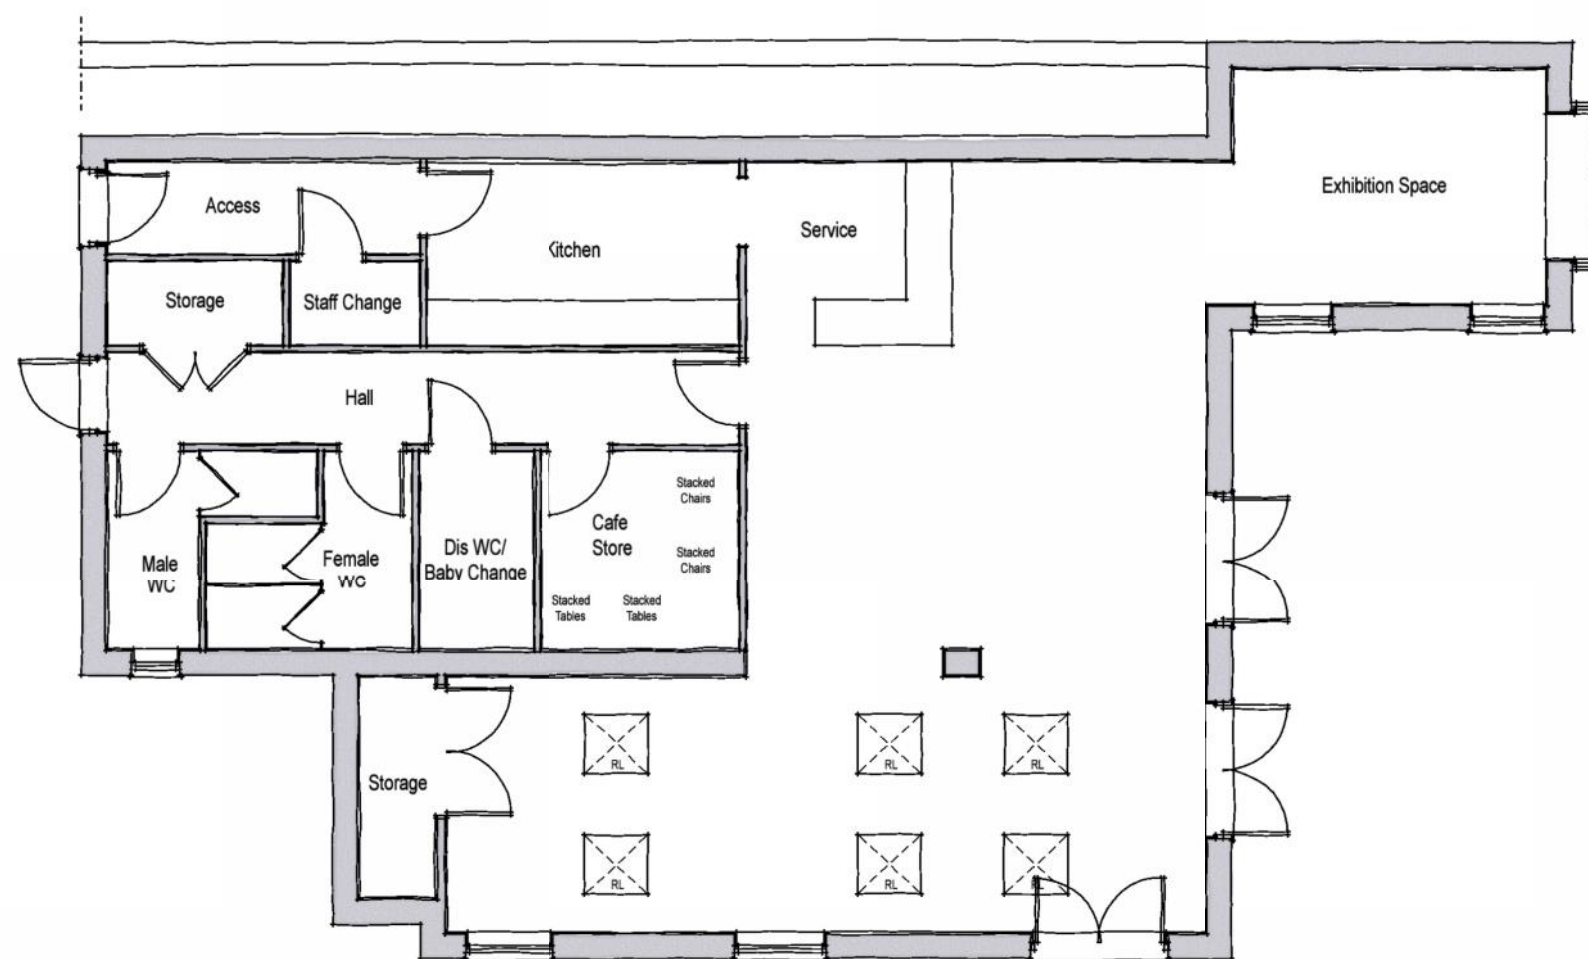

GROUND FLOOR PLAN

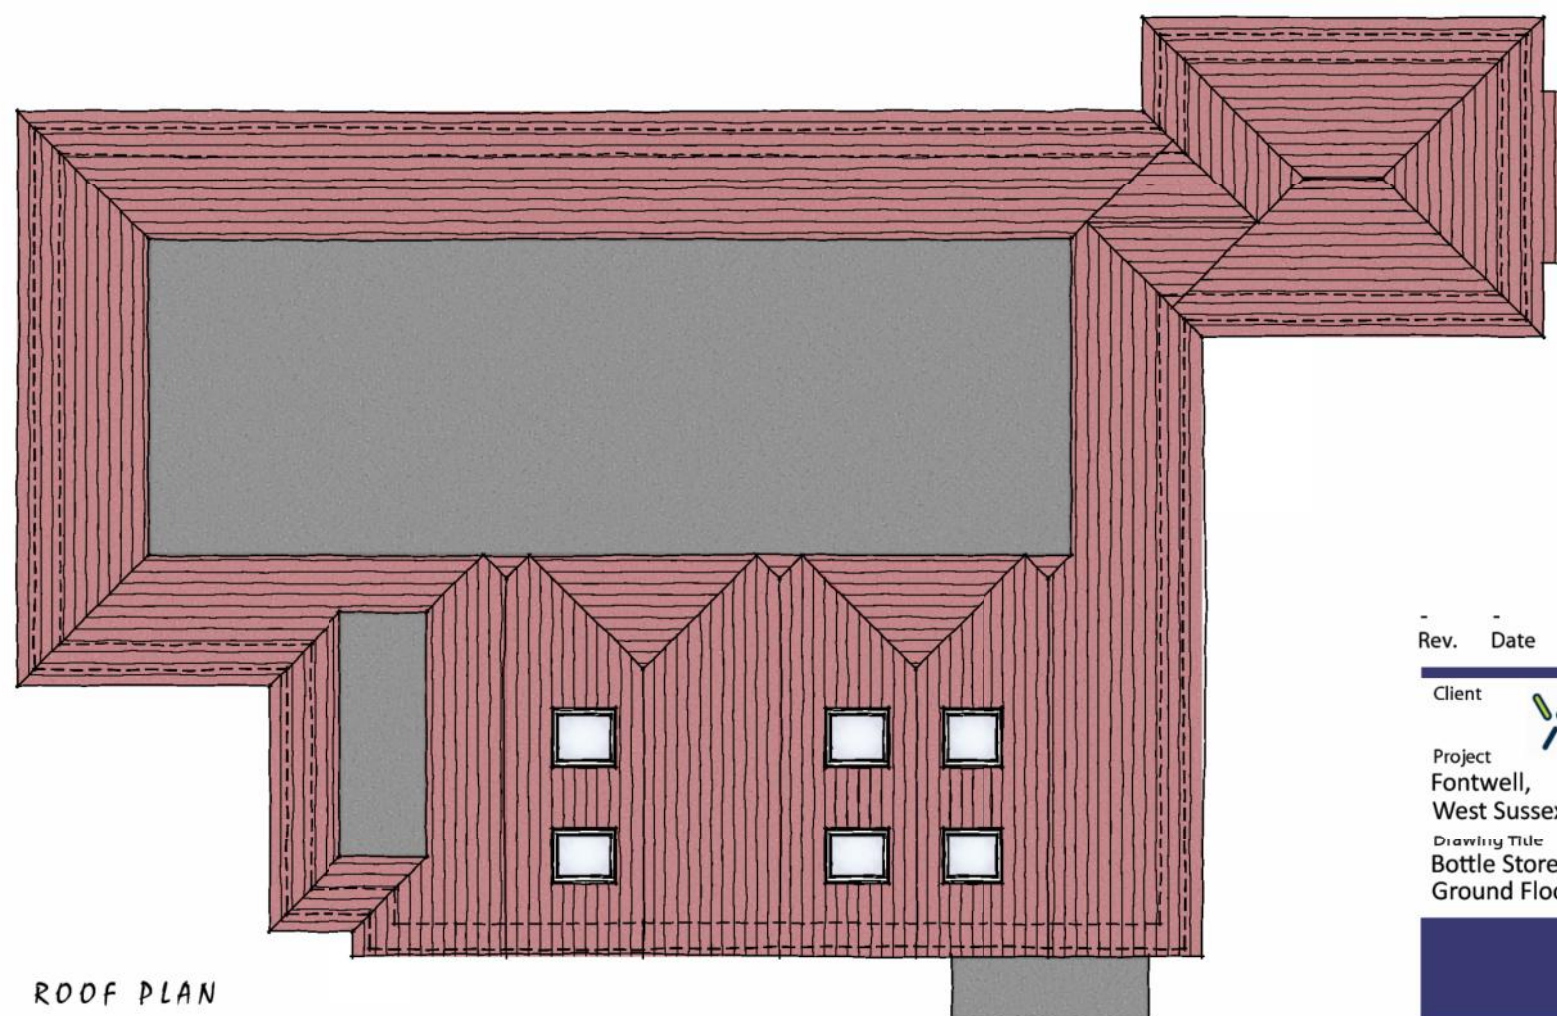

ROOF PLAN

Rev.	Date	Description	Drawn		Checked	
Client		dandara	Scale	1:100 @ A3	Drawn	ACG
Project		Fontwell, West Sussex.	Date	December 2019	File	Bottle Store
Drawing Title		Bottle Store	Drg.No.	P1549.BS.01	Rev.	-
Ground Floor & Roof Plans			Drawing Status		PRELIMINARY	



AAP Architecture Ltd
 Unit A, Monument Business Centre, Monument Way East, Woking, Surrey GU21 5LG
 T 01483 727345 E projects@aap-arc.co.uk W aap-arc.co.uk

Under the Intellectual Property Act 2014, this drawing is the copyright of AAP Architecture Ltd.