


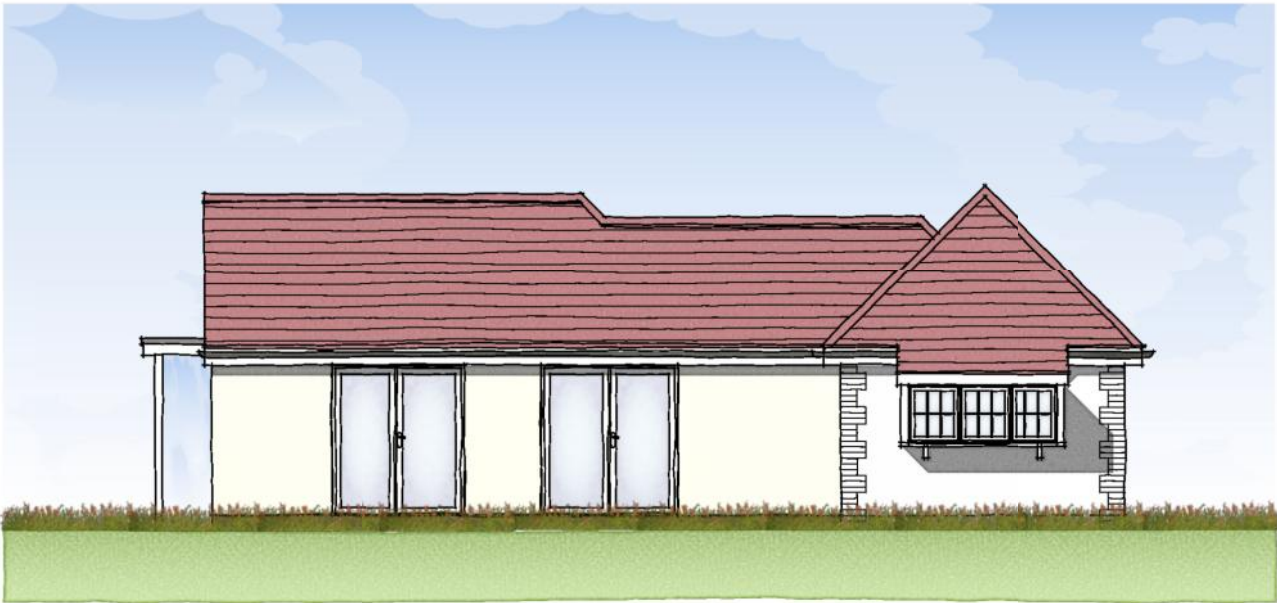

FRONT ELEVATION



SIDE ELEVATION



Rev.	Date	Description	Drawn	Checked	
Client		Scale 1:100 @ A3	Drawn ACG	Checked DGP	
Project	Fontwell, West Sussex.	Date December 2019	File Bottle Store		
Drawing Title	Bottle Store Front & Side Elevations	Drg.No. P1549.BS.02	Rev. -		Drawing Status PRELIMINARY

AAP Architecture Ltd
Unit A, Monument Business Centre, Monument Way East, Woking, Surrey GU21 5LG
T 01483 727345 E projects@aap-arc.co.uk W aap-arc.co.uk