




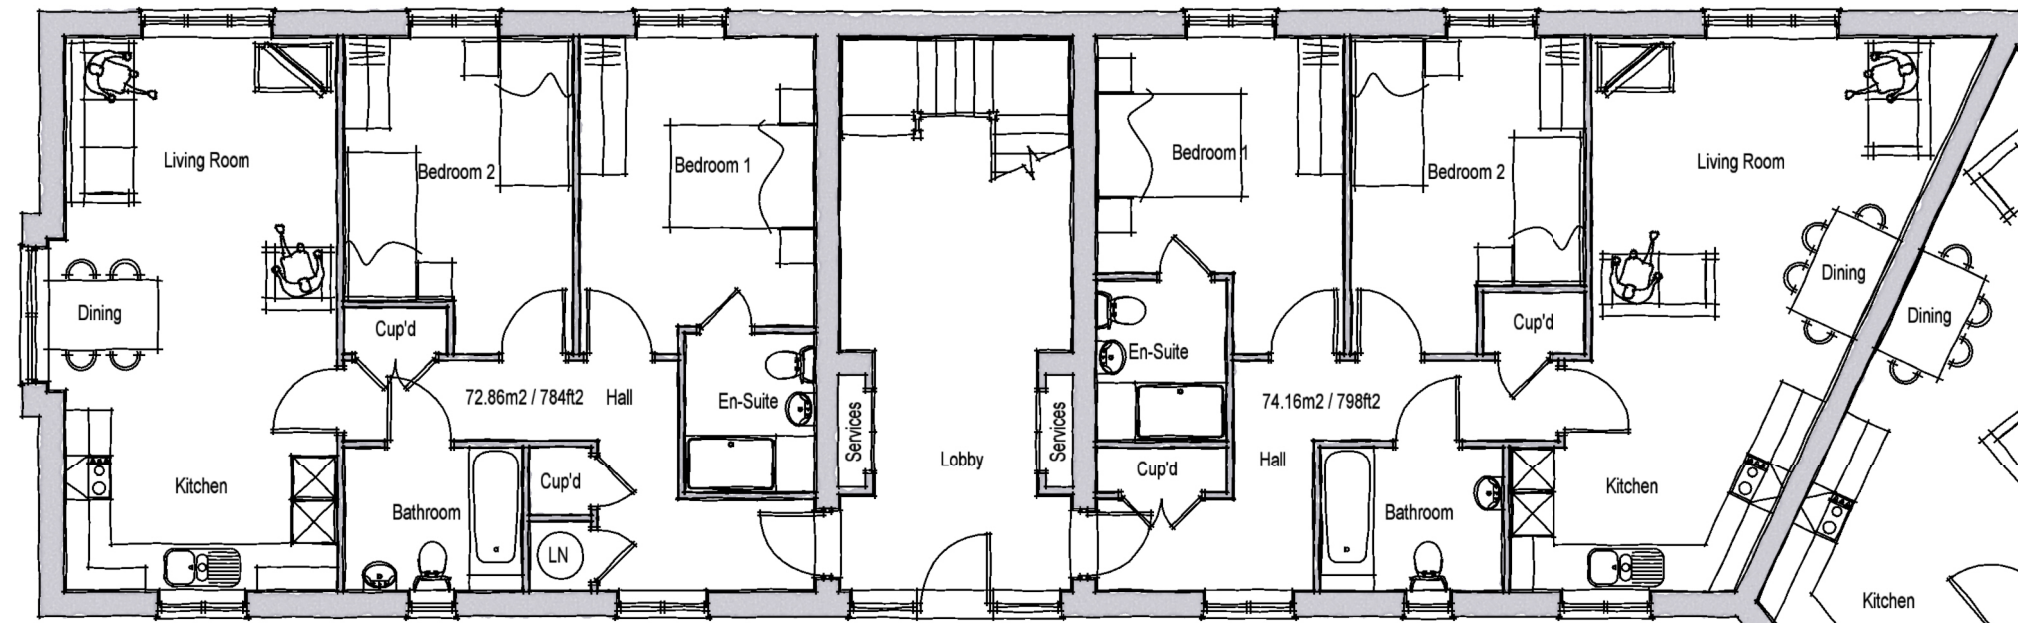

GROUND FLOOR PLAN

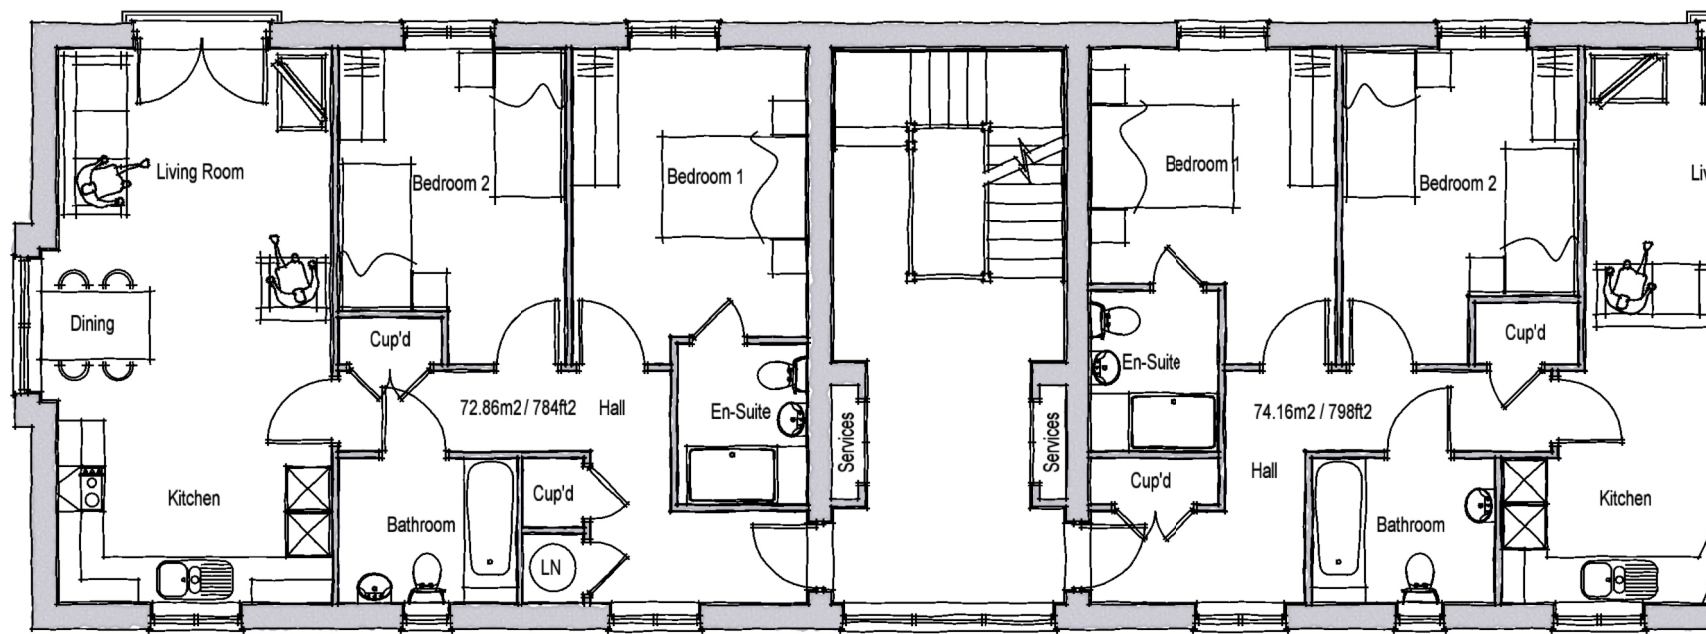

FIRST FLOOR PLAN

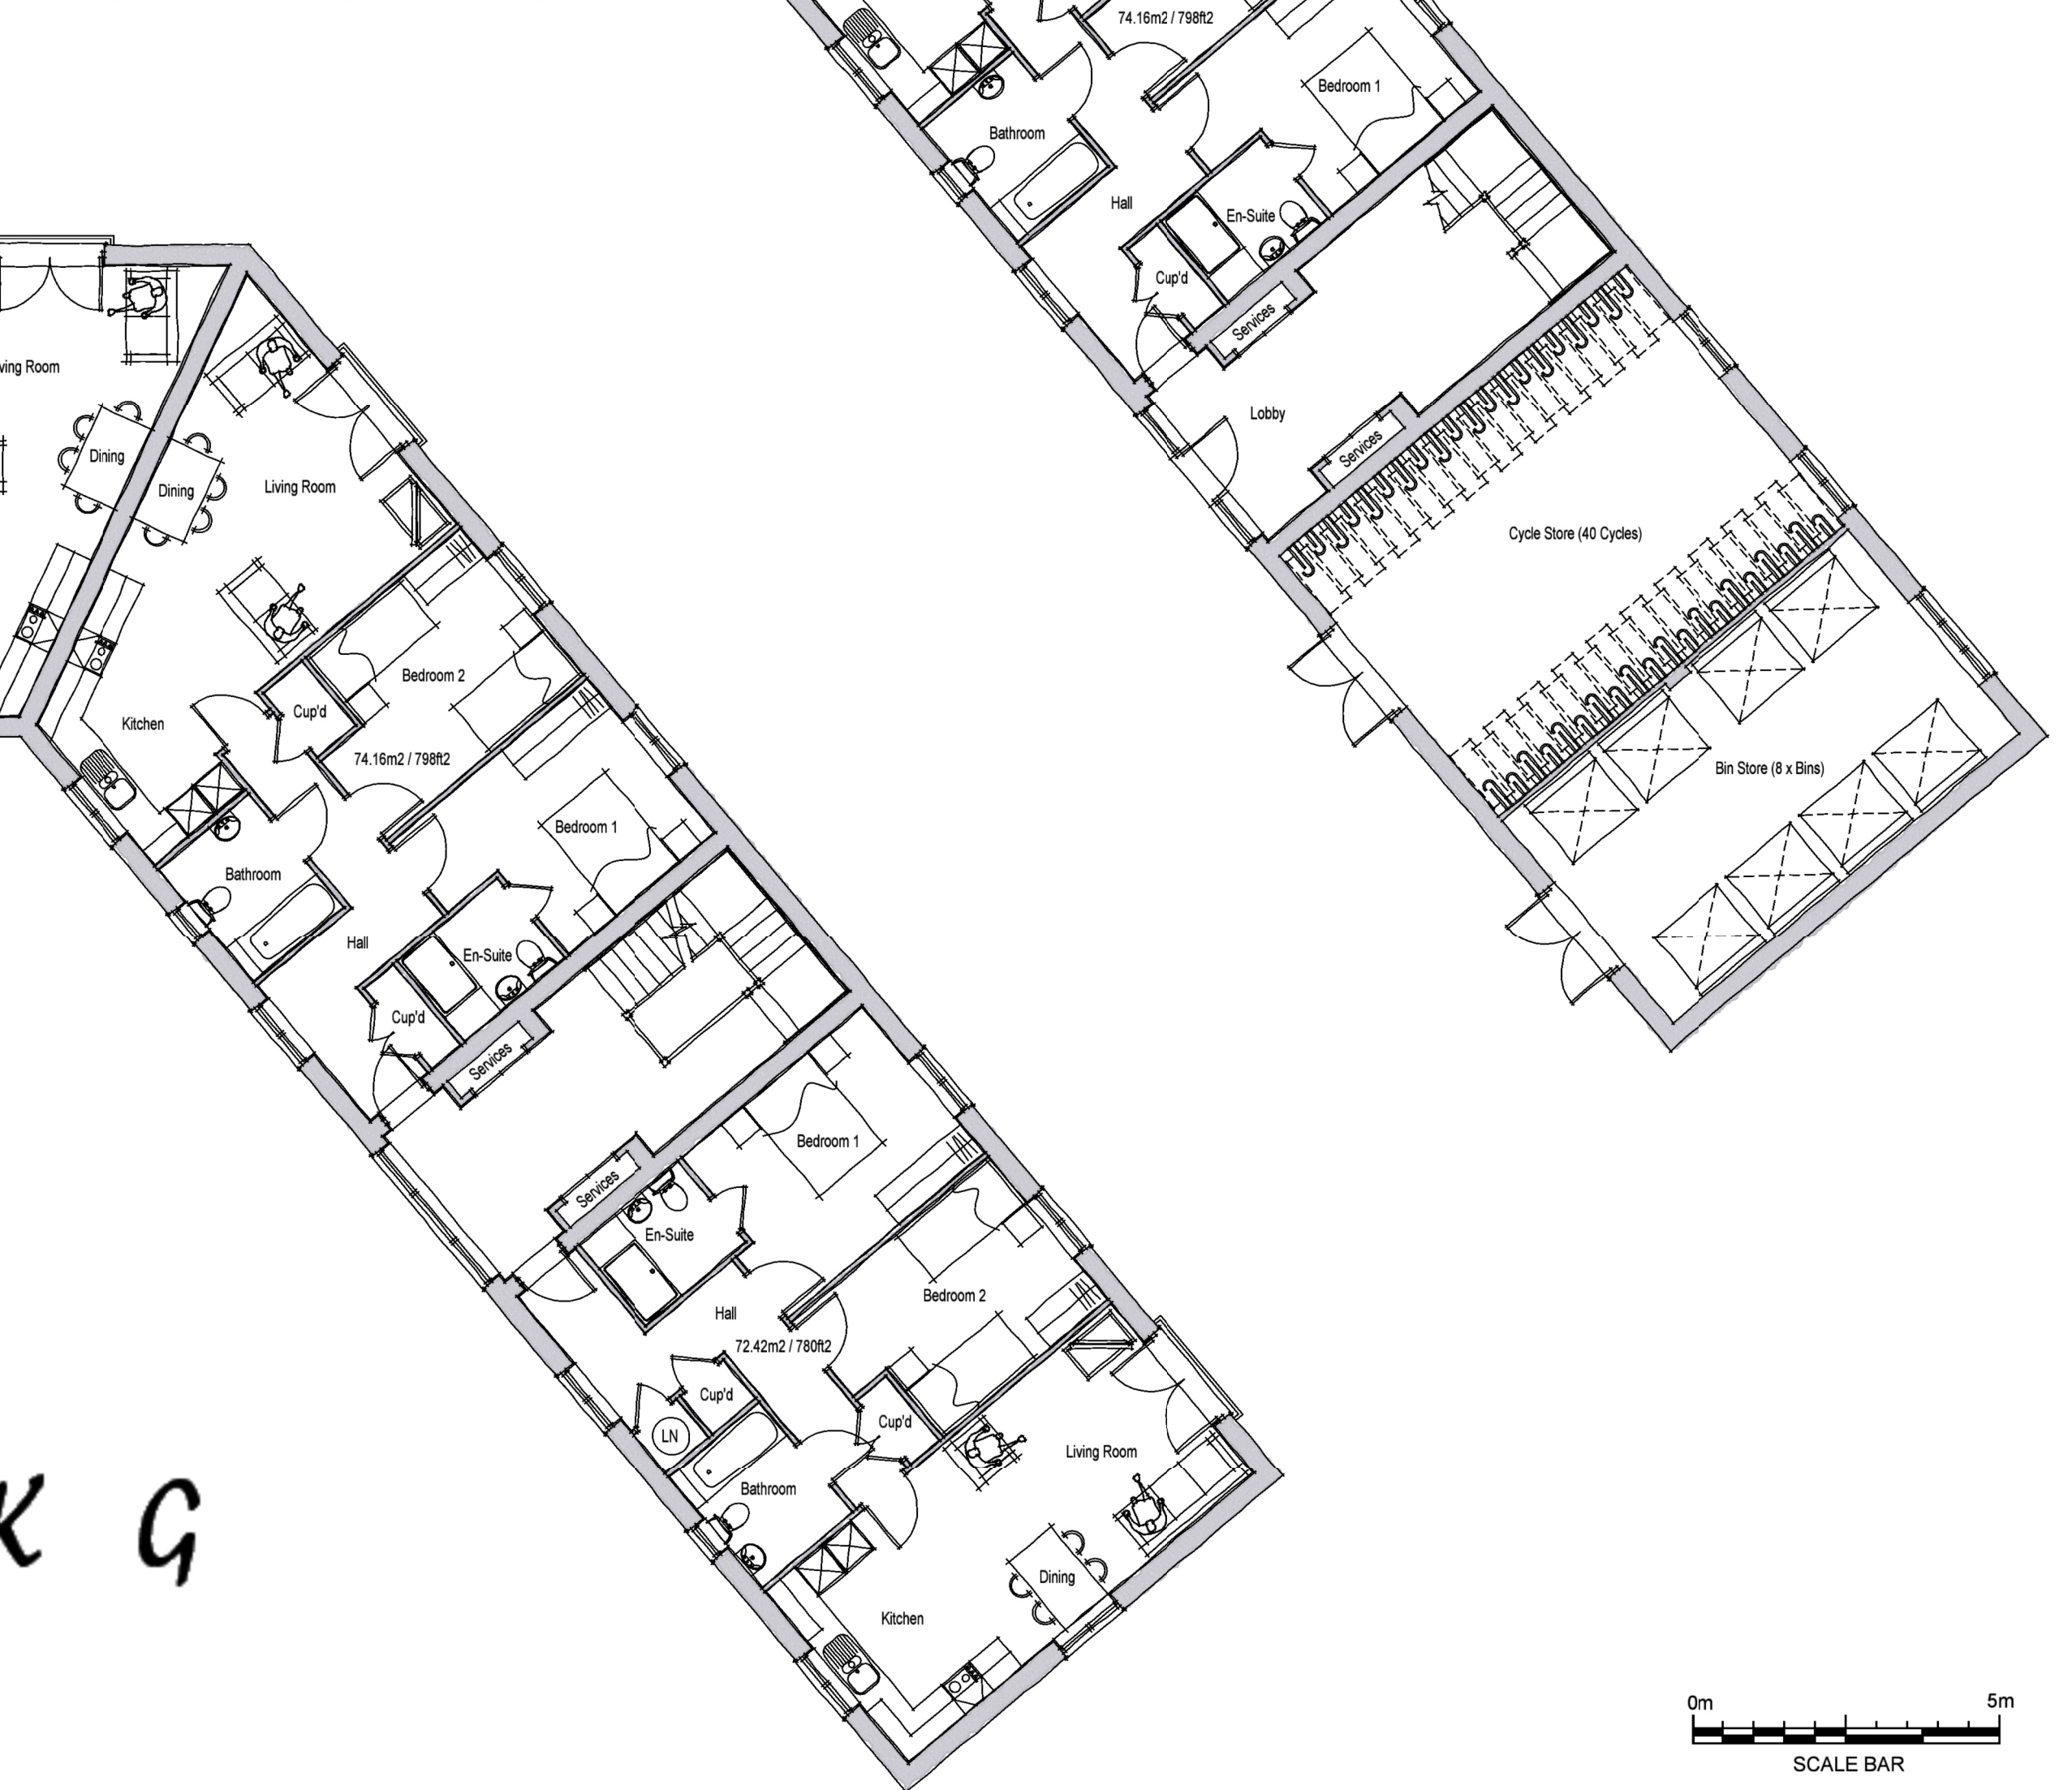

BLOCK G

| Rev. | Date | Description | Drawn | Checked |
|------|------|-------------|-------|---------|
|------|------|-------------|-------|---------|

Client **dandara**

**aap**  
architecture

Project  
**Fontwell,  
West Sussex.**

Drawing Title  
**Block G  
Ground & First Floor Plans**

Scale **1:100 @ A2** Drawn **MCN** Checked **DGP**

Date **Jan 2020** File **Block G** Drawing Status

Drg.No. **P1549.BLKG.201** Rev. **-** **PLANNING**

**AAP Architecture Ltd**  
Unit A, Monument Business Centre, Monument Way East, Woking, Surrey GU21 5LG  
T 01483 727345 E projects@aap-arc.co.uk W aap-arc.co.uk

Under the Intellectual Property Act 2014, this drawing is the copyright of AAP Architecture Ltd.

0m 5m  
SCALE BAR