



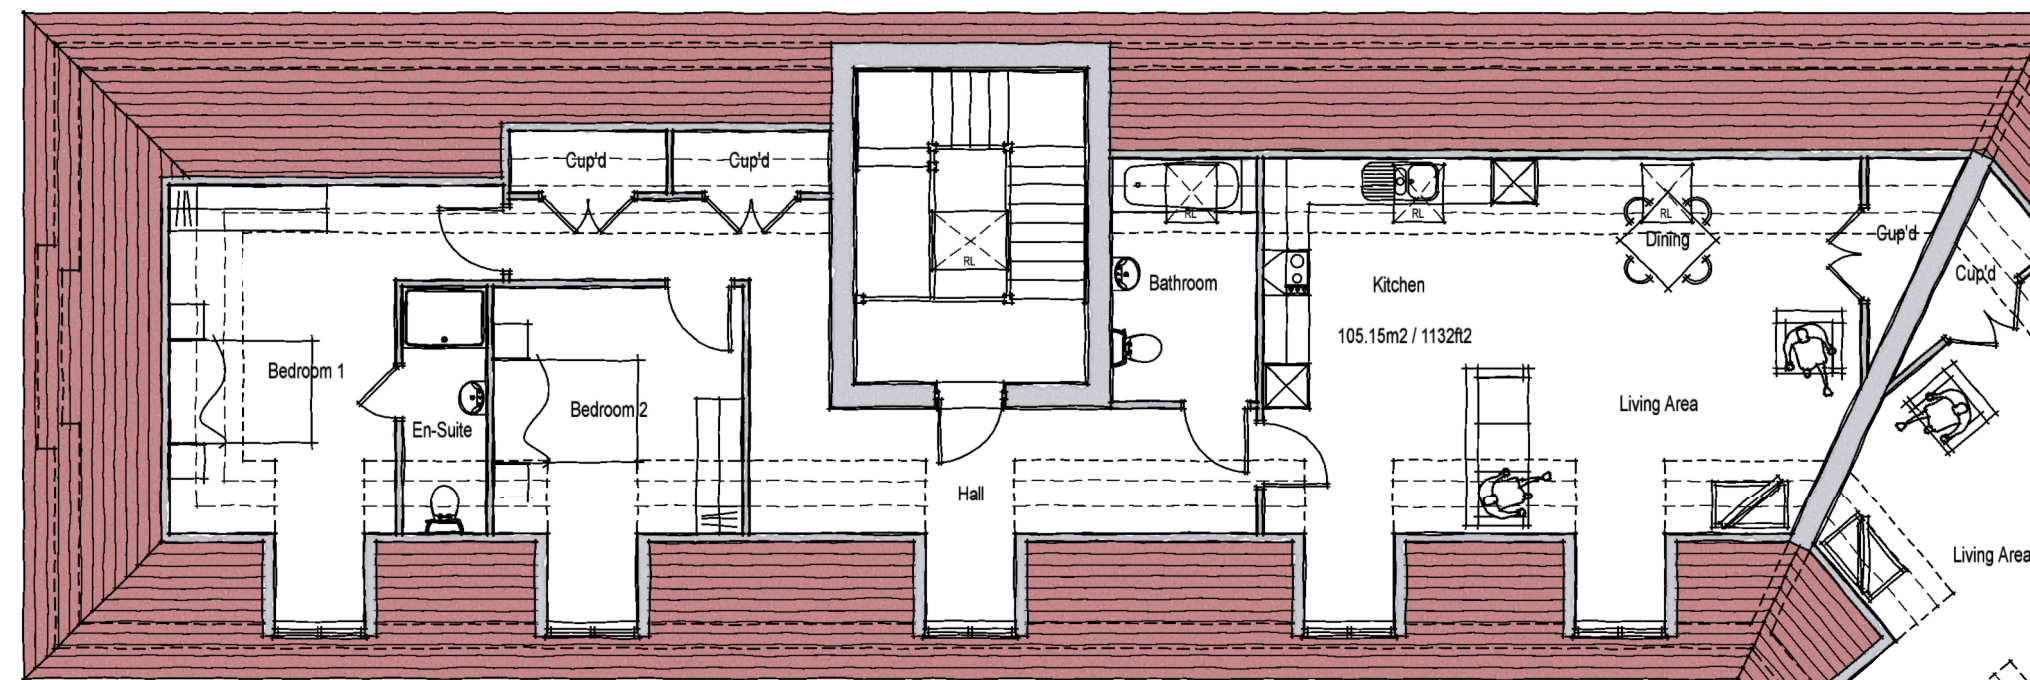

SECOND FLOOR PLAN

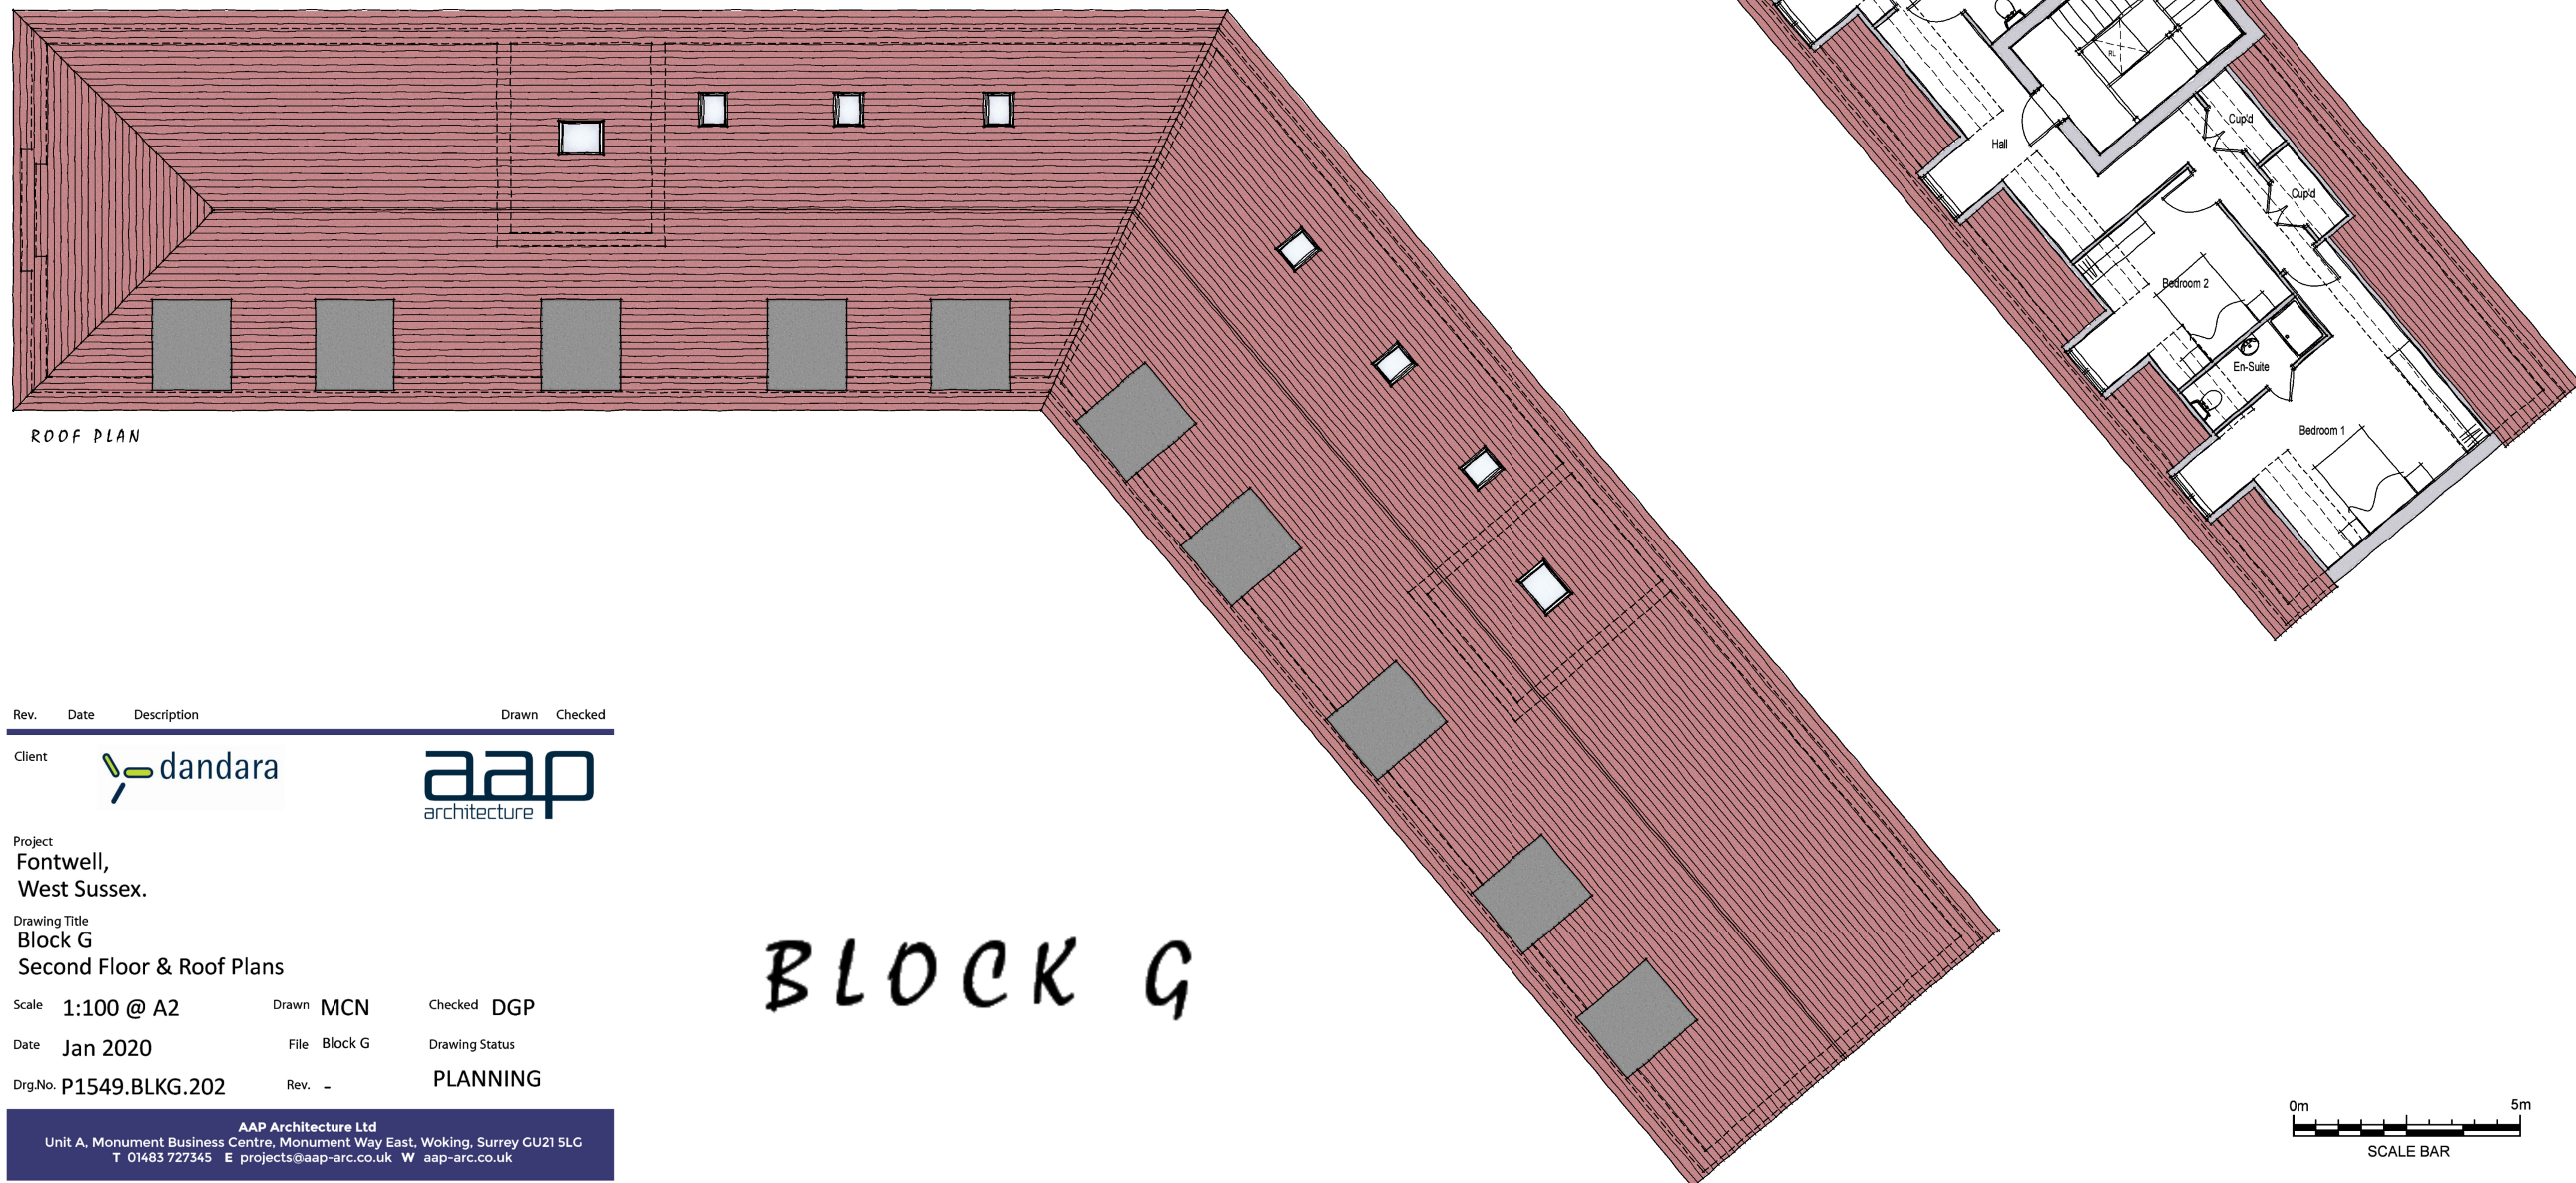

ROOF PLAN

BLOCK G

Rev.	Date	Description	Drawn	Checked
------	------	-------------	-------	---------

Client **dandara**

aap
architecture

Project
**Fontwell,
West Sussex.**

Drawing Title
**Block G
Second Floor & Roof Plans**

Scale **1:100 @ A2** Drawn **MCN** Checked **DGP**

Date **Jan 2020** File **Block G** Drawing Status

Drg.No. **P1549.BLKG.202** Rev. **-** **PLANNING**

AAP Architecture Ltd
Unit A, Monument Business Centre, Monument Way East, Woking, Surrey GU21 5LG
T 01483 727345 E projects@aap-arc.co.uk W aap-arc.co.uk

Under the Intellectual Property Act 2014, this drawing is the copyright of AAP Architecture Ltd.

0m 5m
SCALE BAR