




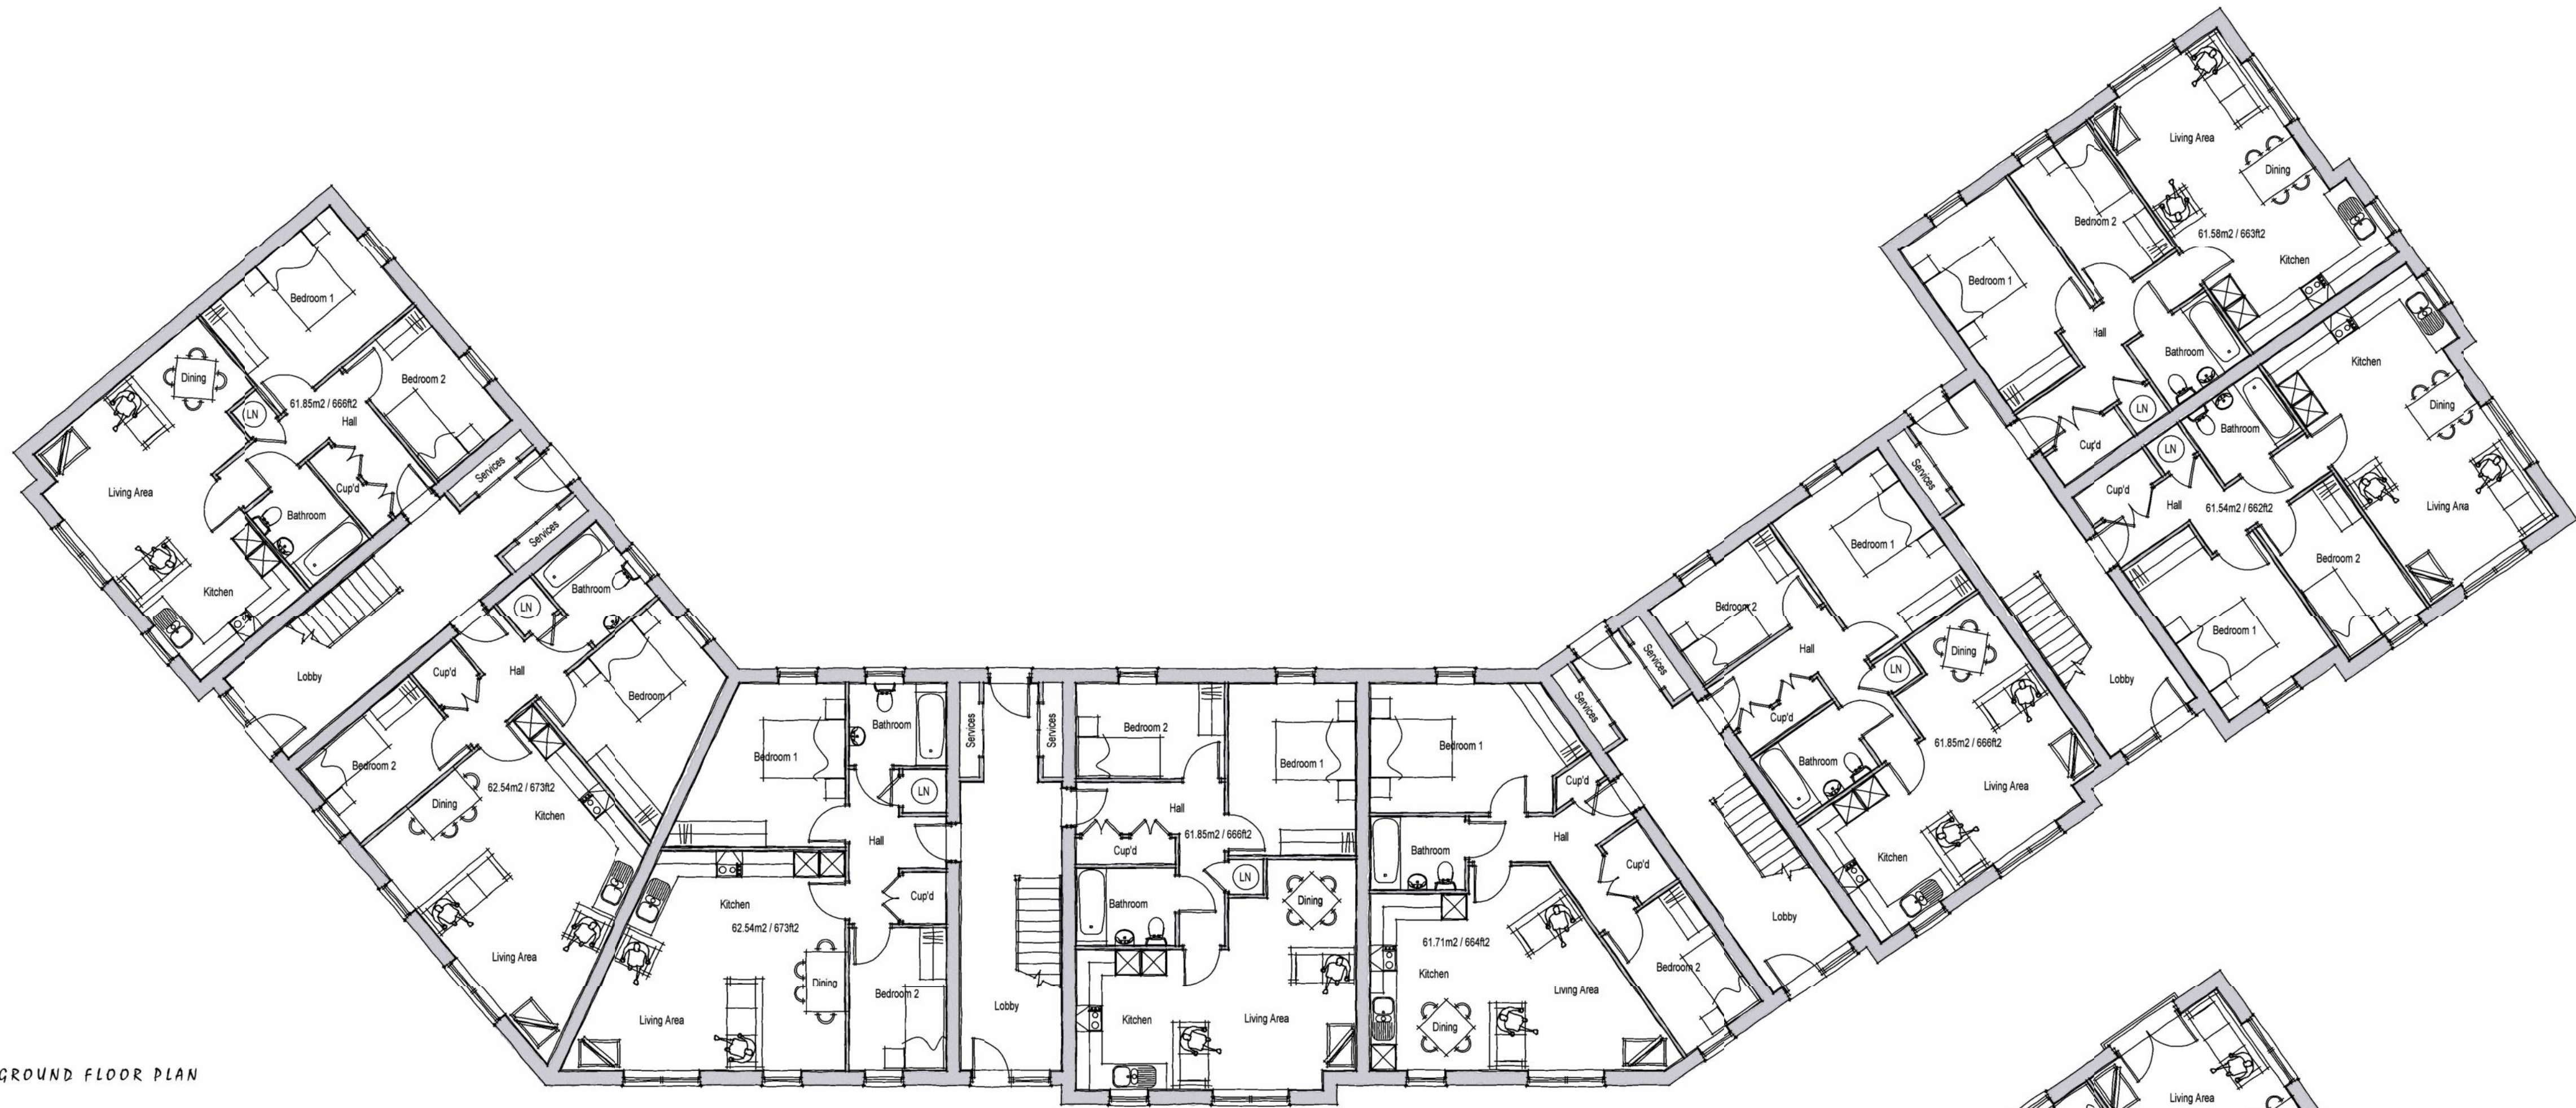

GROUND FLOOR PLAN

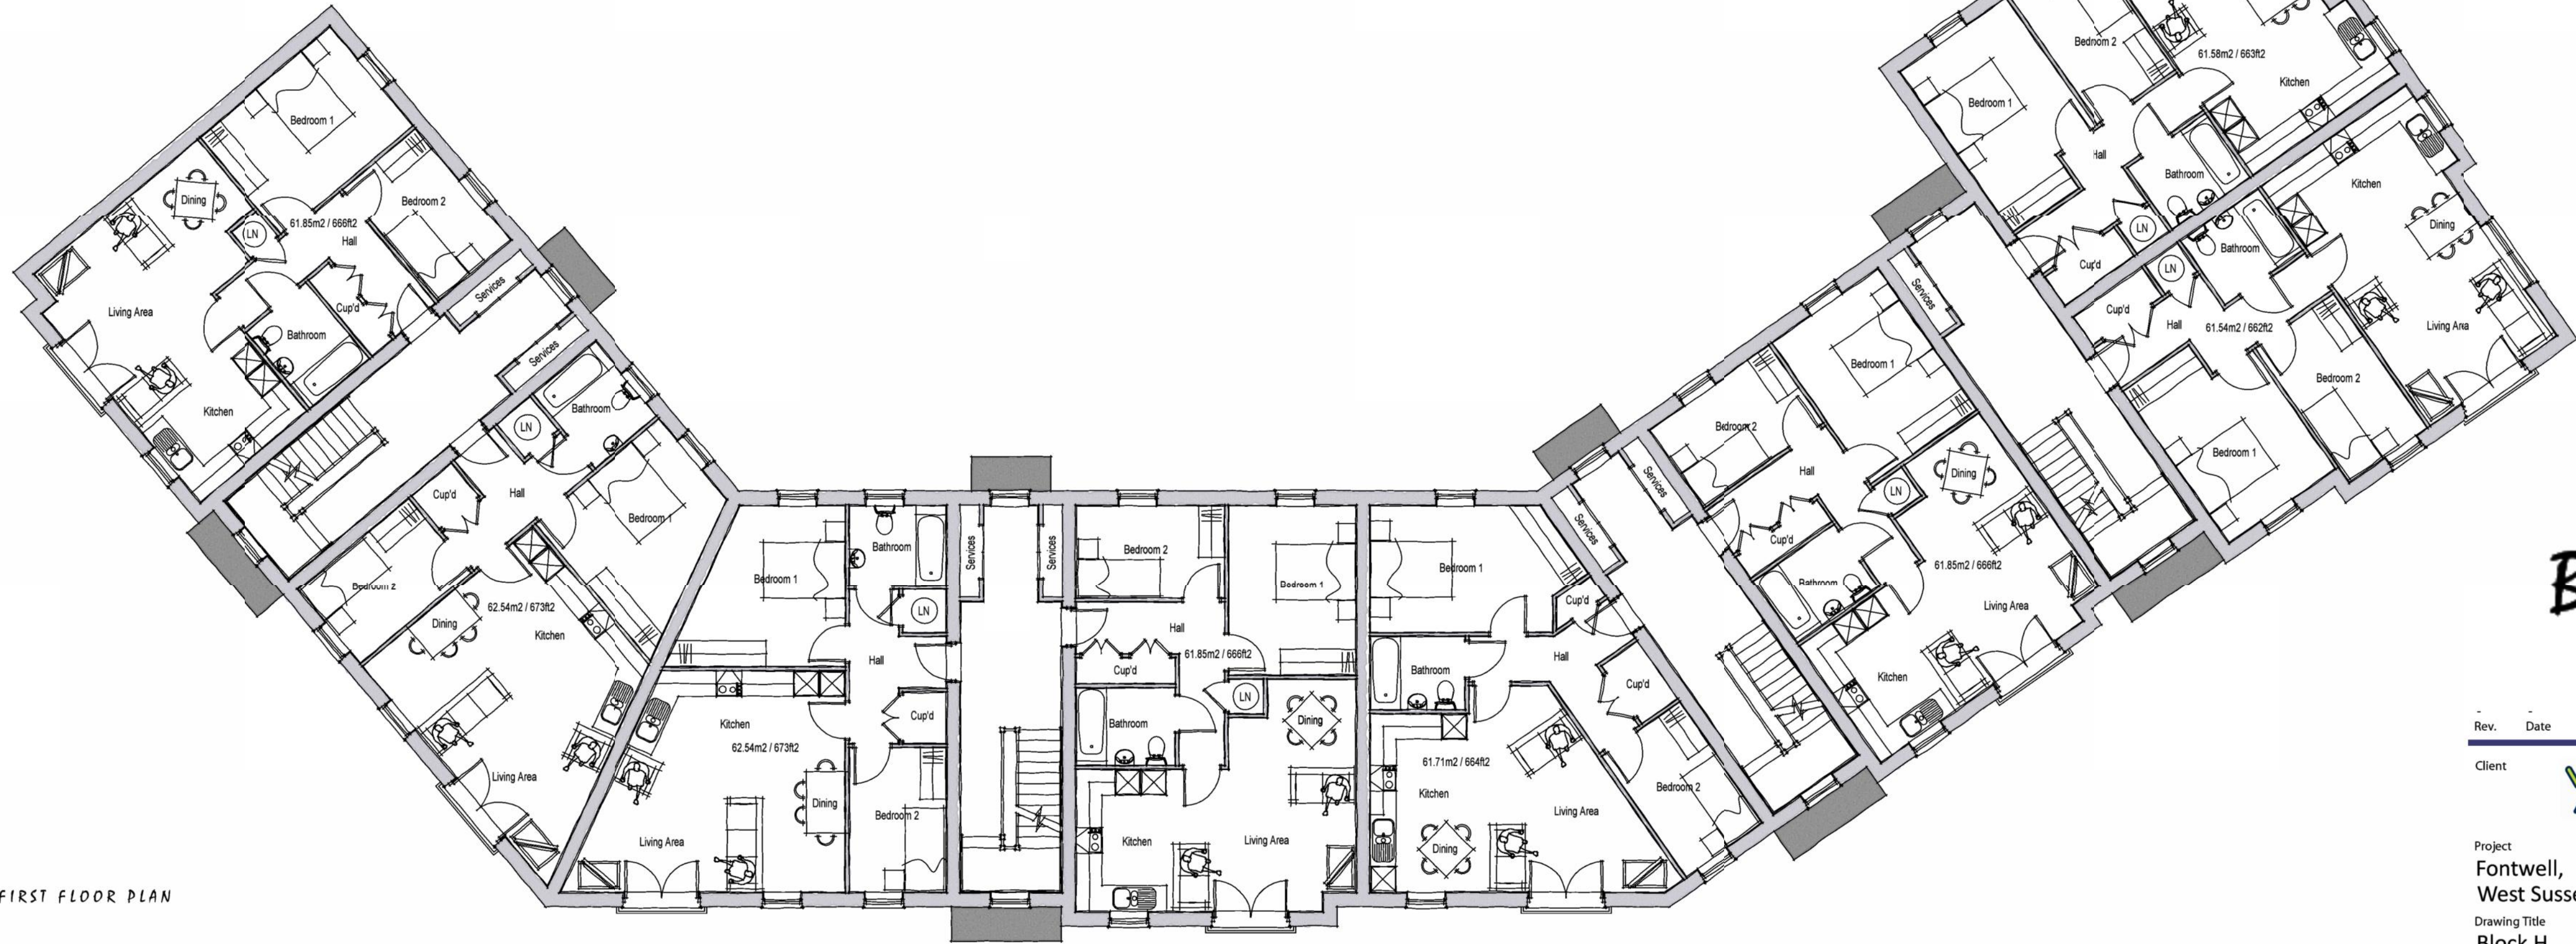

FIRST FLOOR PLAN

 

BLOCK H

Rev.	Date	Description	Drawn	Checked
Client				
Project				
Drawing Title				
Scale				
Date				
Drg.No.				

Fontwell,
West Sussex.

Block H
Ground & First Floor Plans

1:100 @ A1

Jan 2020

P1549.BLK.H.101

MCN

File: Block H

Rev. -

Checked: DGP

Drawing Status

PLANNING