





SECOND FLOOR PLAN

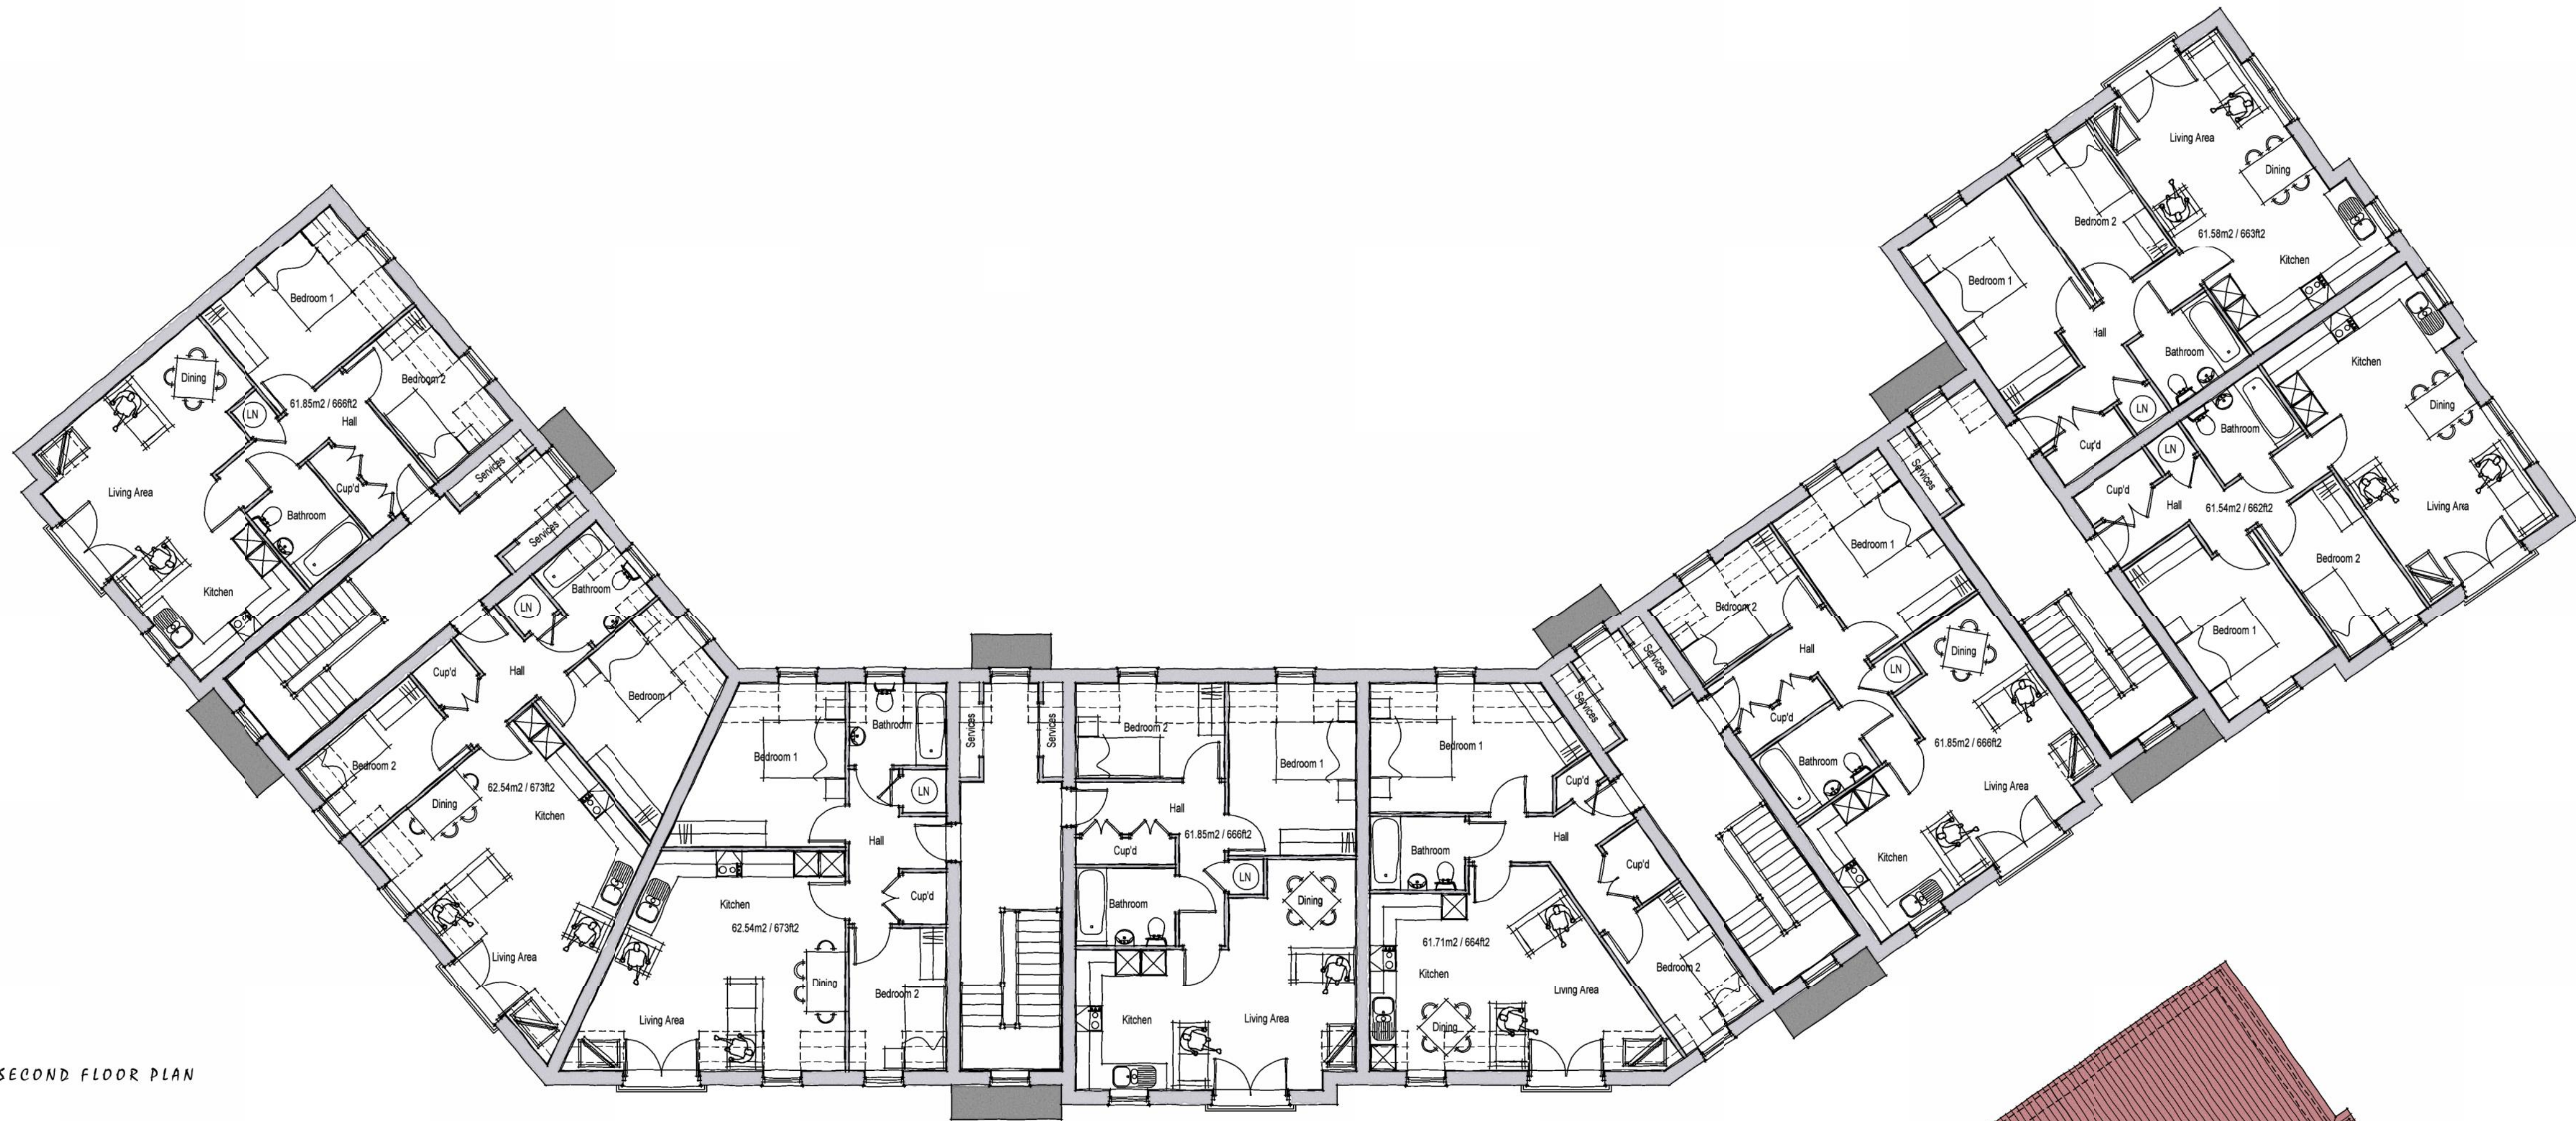

ROOF PLAN

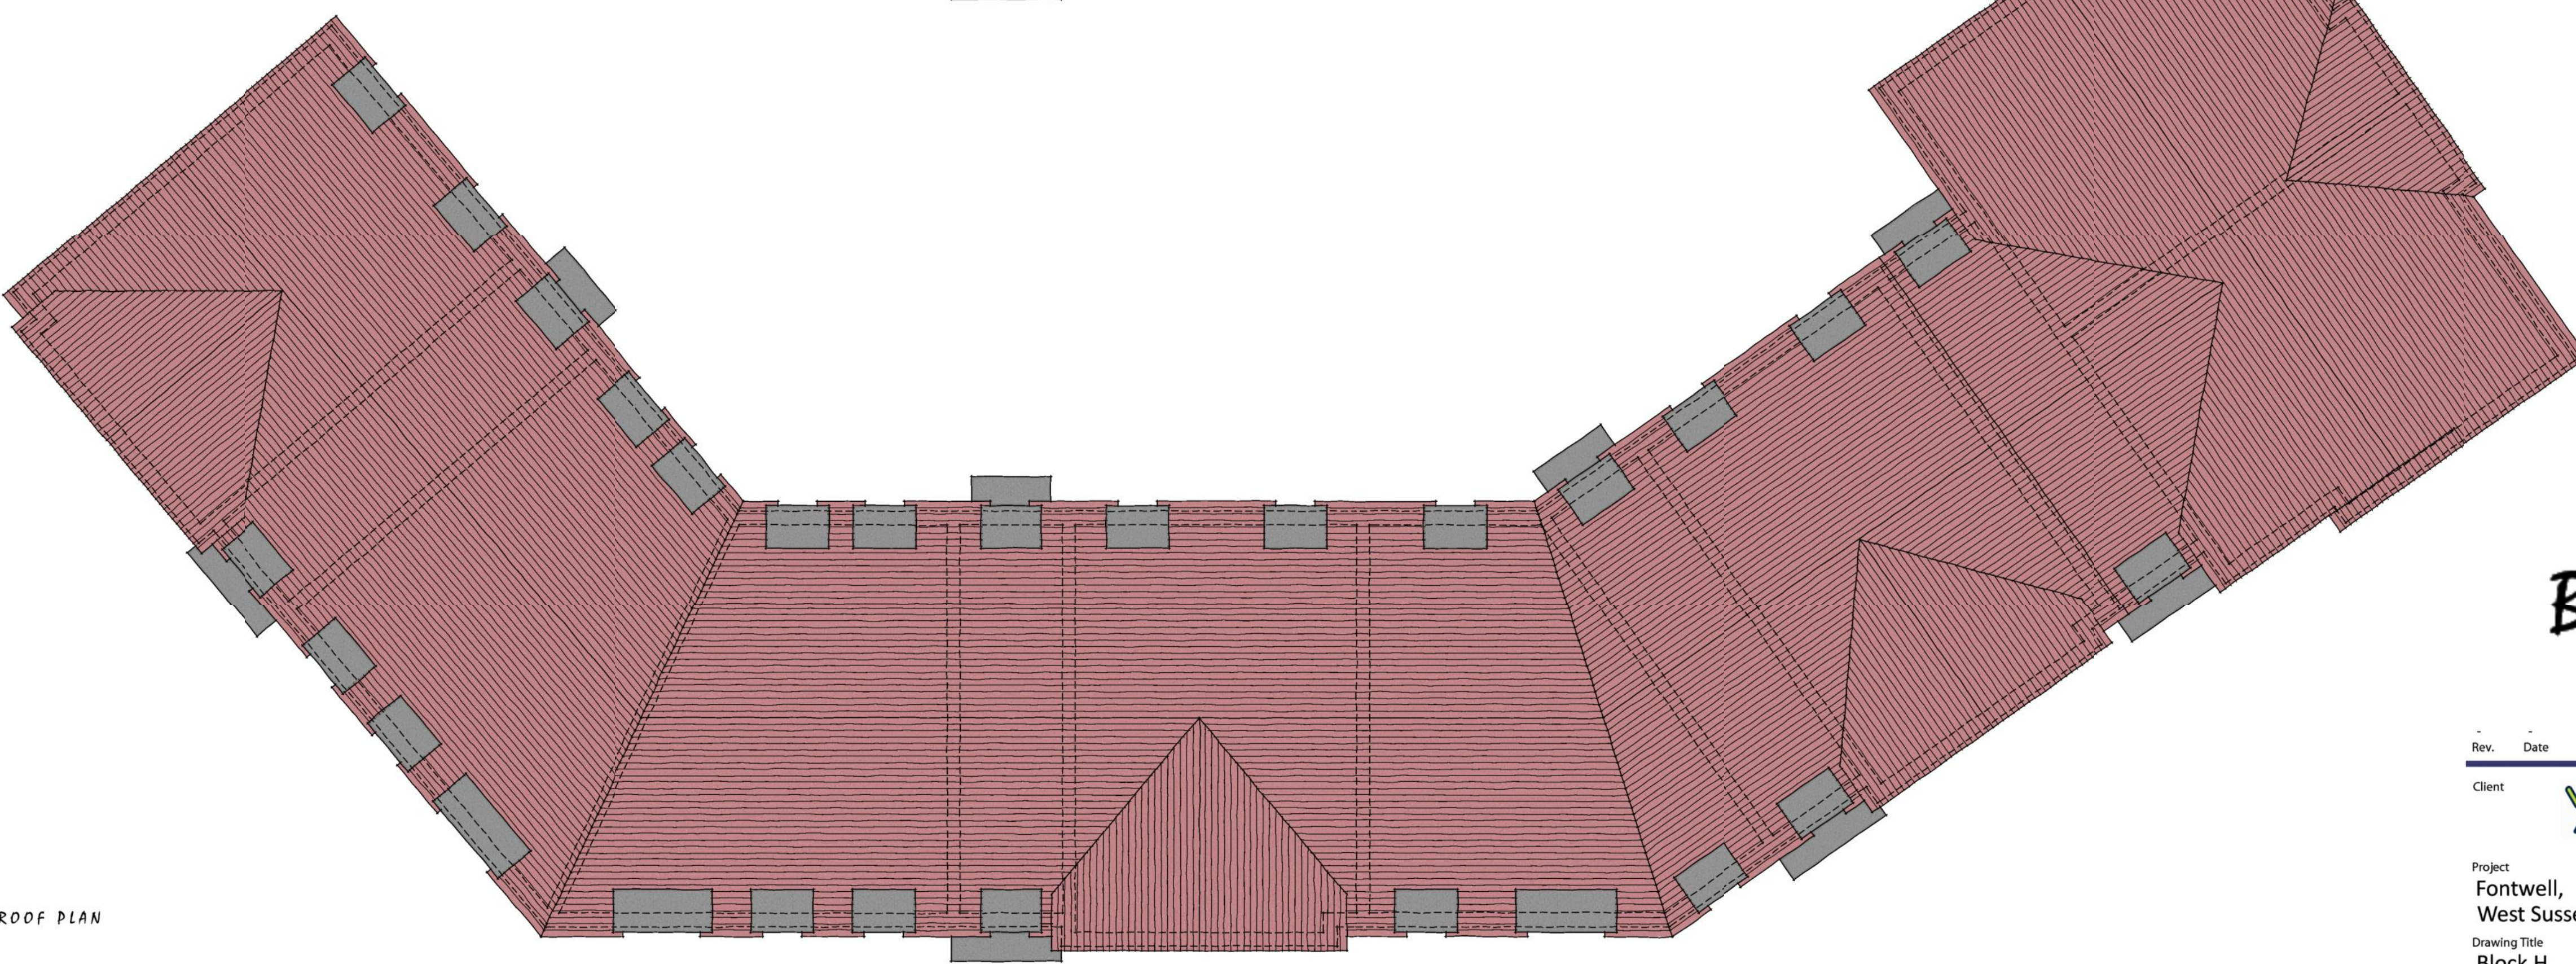

BLOCK H

Rev.	Date	Description	Drawn	Checked
Client				
				
Project				
Fontwell, West Sussex.				
Drawing Title				
Block H				
Second Floor & Roof Plans				
Scale	1:100 @ A1	Drawn	MCN	Checked DGP
Date	Jan 2020	File	Block H	Drawing Status
Drg.No.	P1549.BLK.H.102	Rev.	-	PLANNING