



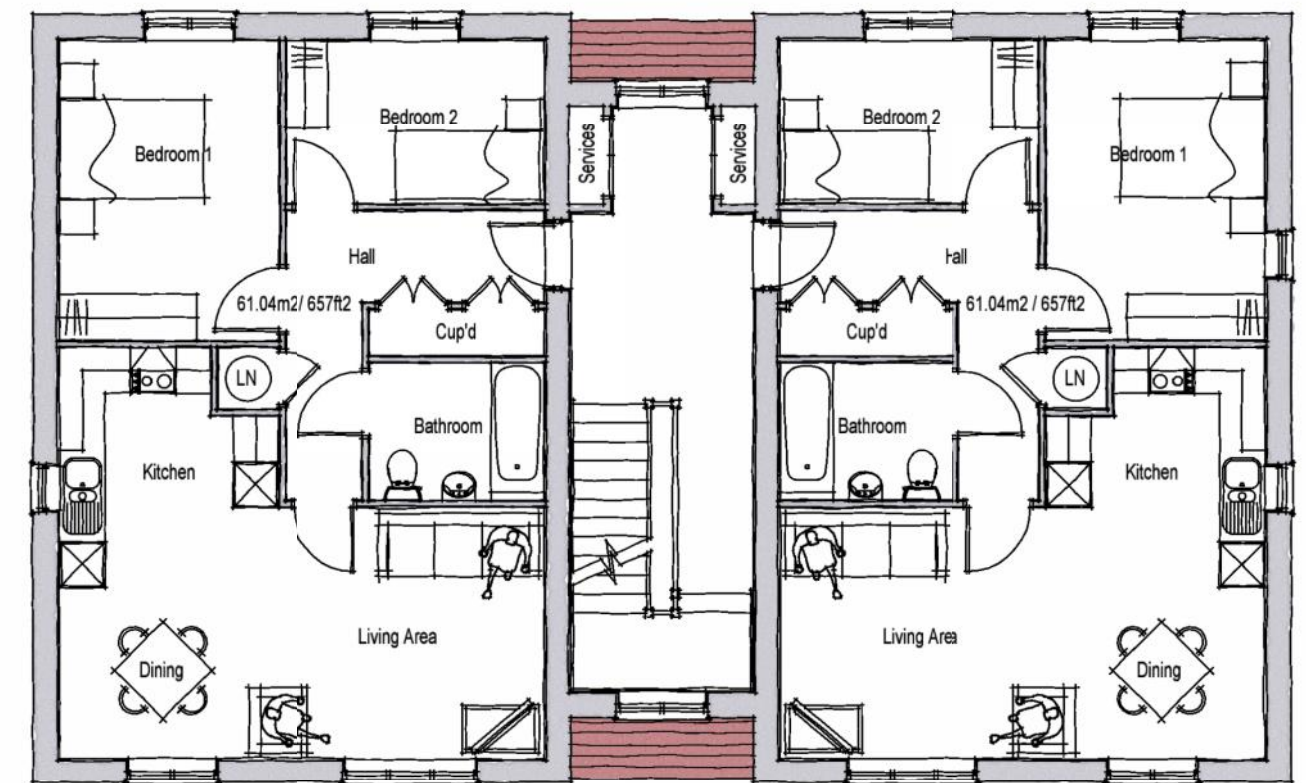

GROUND FLOOR PLAN

FIRST FLOOR PLAN

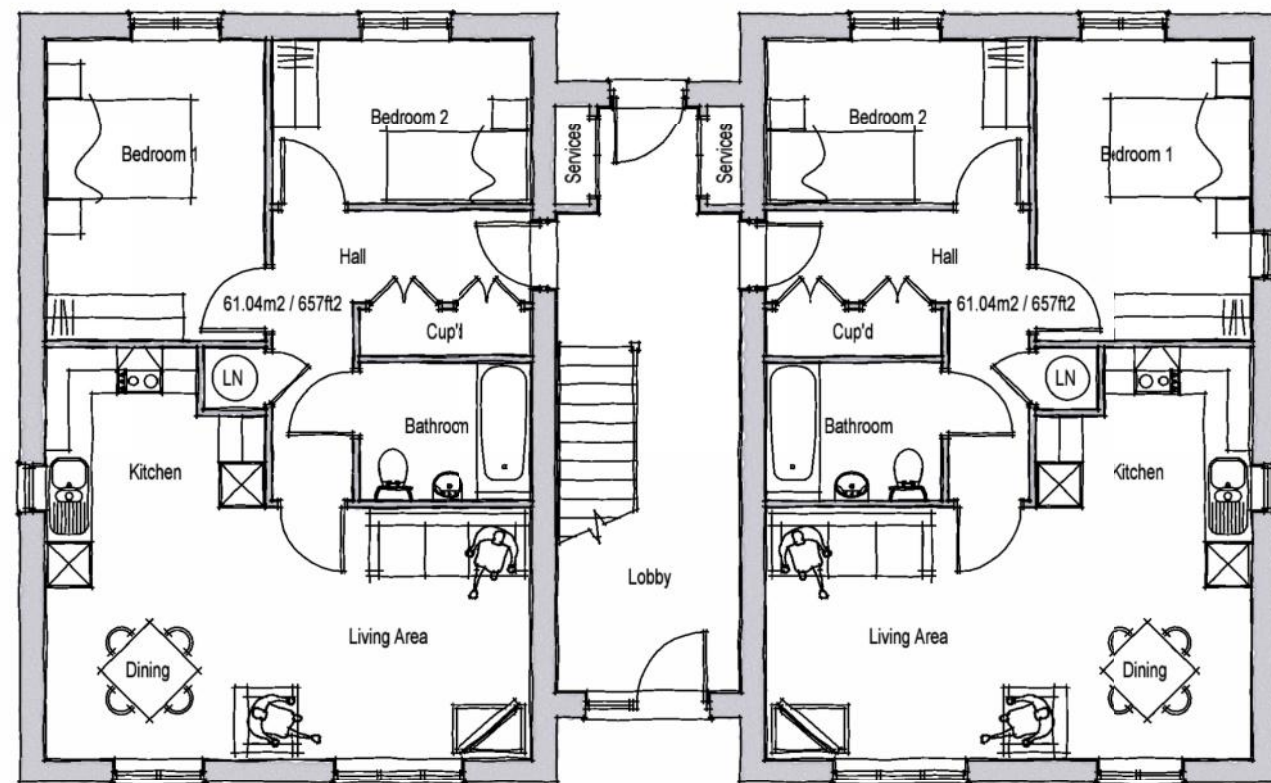

BLOCK J

| Rev.          | Date | Description                | Drawn                  | Checked                 |
|---------------|------|----------------------------|------------------------|-------------------------|
| Client        |      | dandara                    | Scale 1:100 @ A3       | Drawn MCN Checked DGP   |
| Project       |      | Fontwell, West Sussex.     | Date Jan 2020          | File Block J            |
| Drawing Title |      | Block J                    | Drg.No. P1549.BLKJ.101 | Rev. -                  |
|               |      | Ground & First Floor Plans |                        | Drawing Status PLANNING |

aap  
architecture

AAP Architecture Ltd  
Unit A, Monument Business Centre, Monument Way East, Woking, Surrey GU21 5LG  
T 01483 727345 E projects@aap-arc.co.uk W aap-arc.co.uk

Under the Intellectual Property Act 2014, this drawing is the copyright of AAP Architecture Ltd.