




FRONT ELEVATION

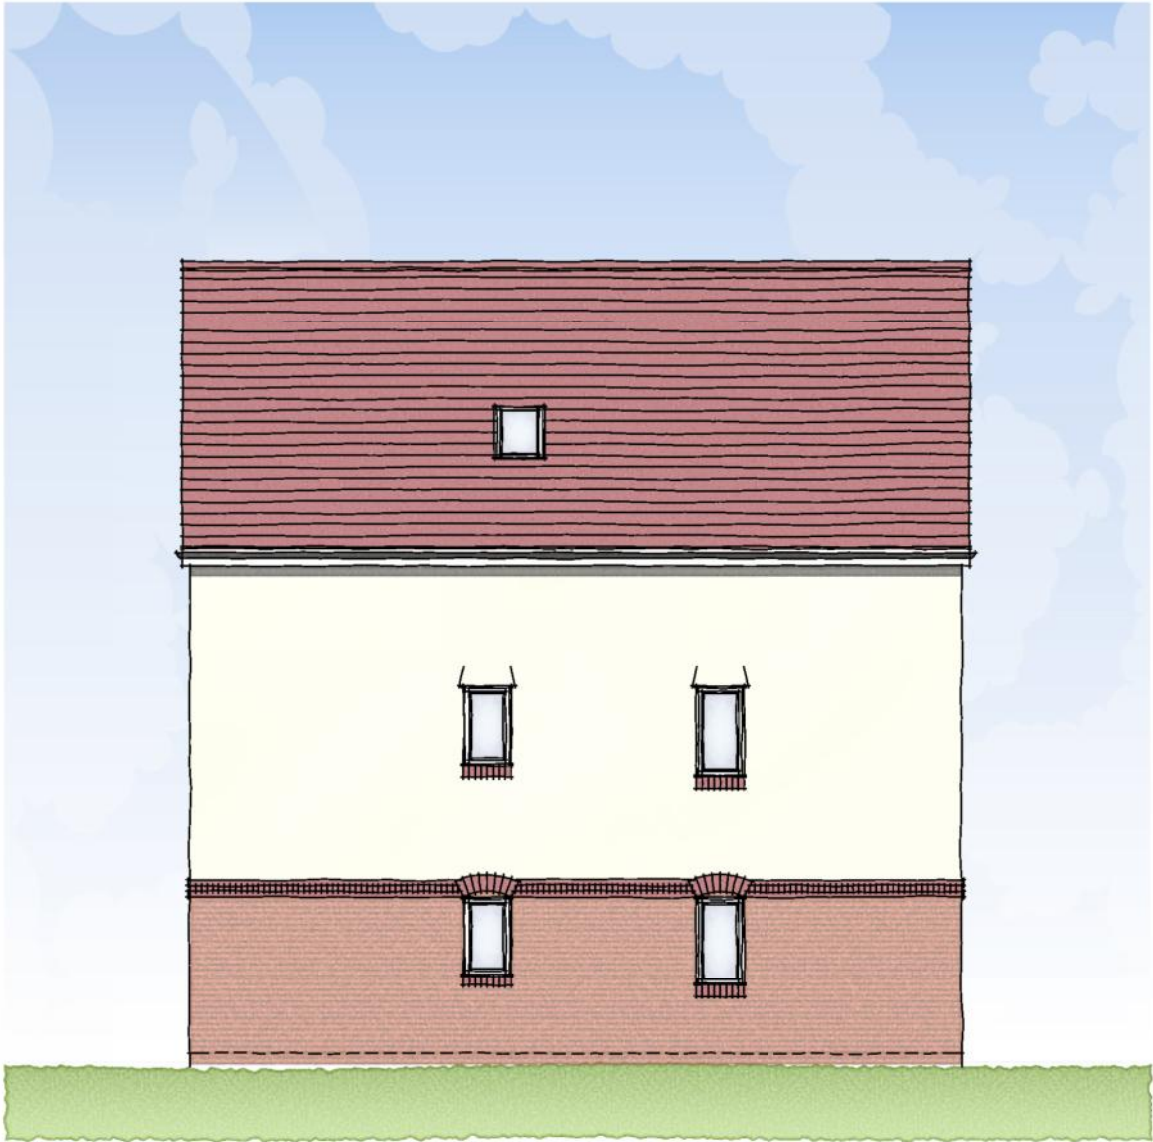

SIDE ELEVATION

BLOCK J



Rev.	Date	Description	Drawn	Checked
Client		Scale 1:100 @ A3	Drawn MCN	Checked DGP
Project Fontwell, West Sussex.	Date Jan 2020	File Block J		
Drawing Title Block J Front & Side Elevations	Drg.No. P1549.BLKJ.103	Rev. -	Drawing Status PLANNING	

AAP Architecture Ltd
Unit A, Monument Business Centre, Monument Way East, Woking, Surrey GU21 5LG
T 01483 727345 E projects@aap-arc.co.uk W aap-arc.co.uk

Under the Intellectual Property Act 2014, this drawing is the copyright of AAP Architecture Ltd.