

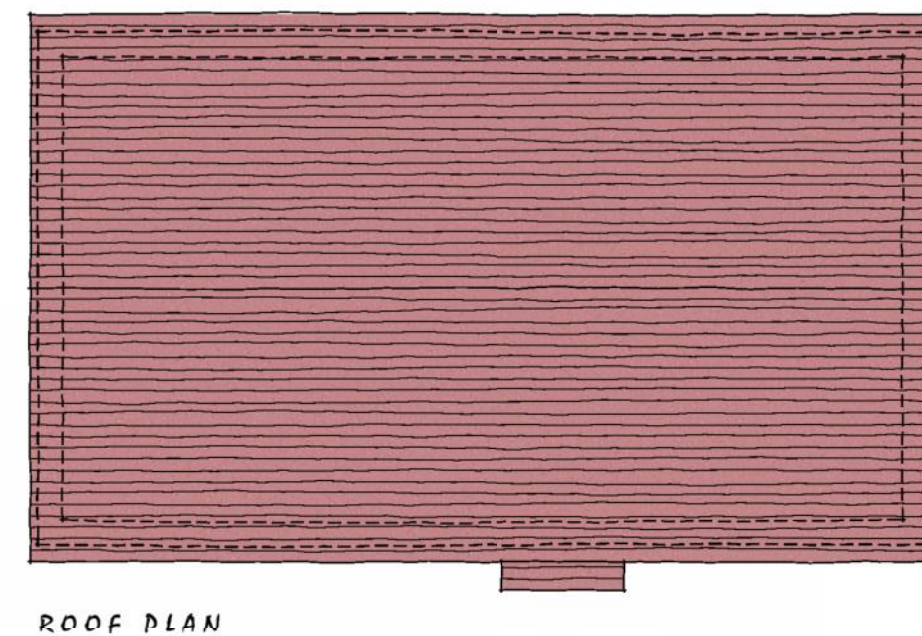


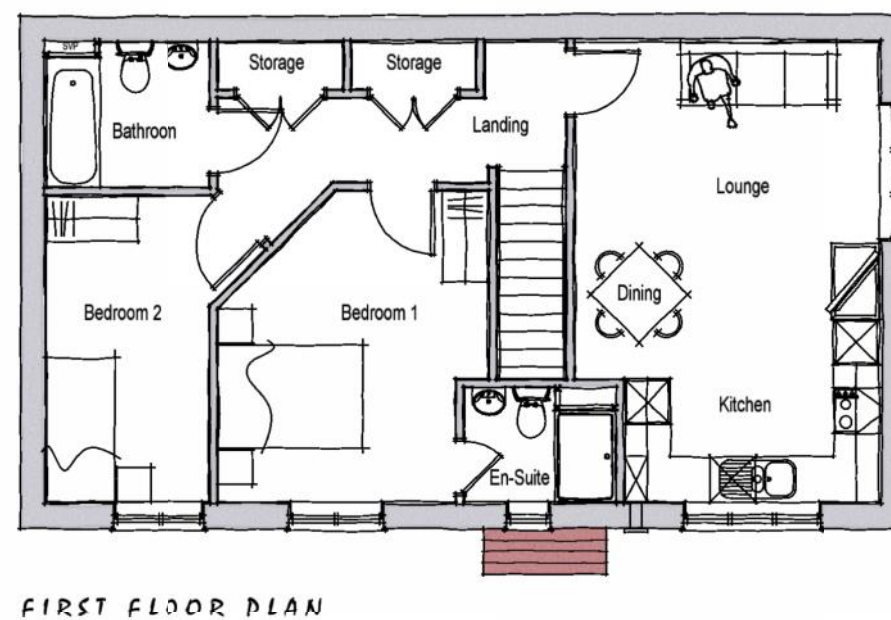

TYPE BT

House Type BT - 1 Storey 2 Beds 3 Bed spaces		
Space Standards	Required	Achieved
Total Area (finished)	61 sq.m.	68.55 sq.m.
Storage	2 sq.m.	2 sq.m.
Bedroom 1 (double)	11.5sq.m.	12.60 sq.m.
Bedroom 2 (single)	7.5sq.m.	9.36 sq.m.

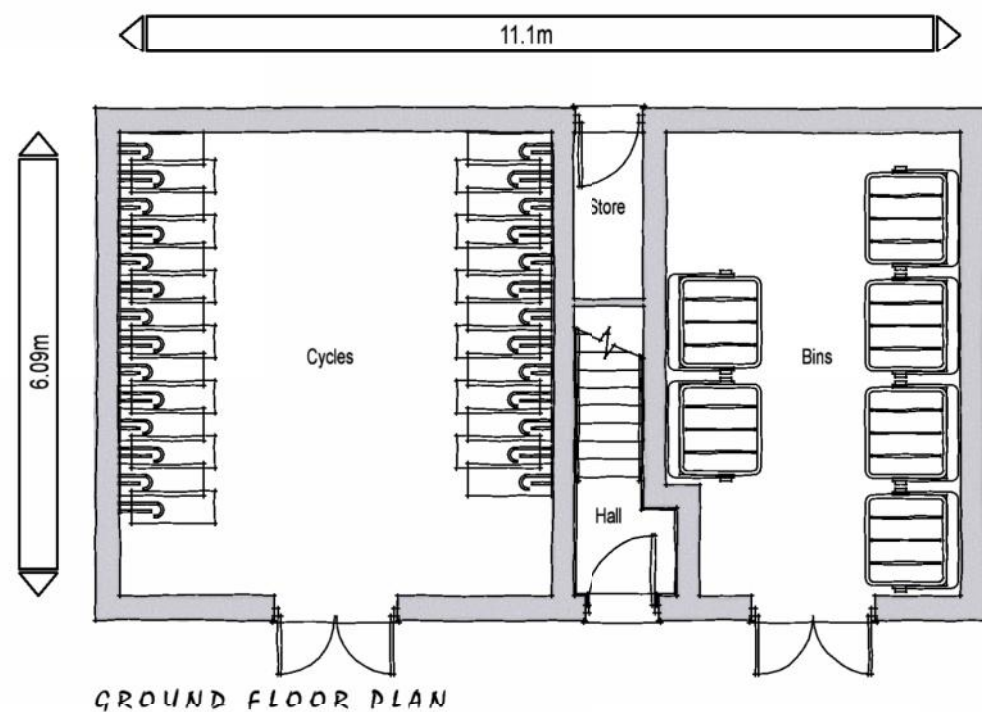

Rev.	Date	Description
A	17.01.20	Store entrance amended.

ACG	DGP
Drawn	Checked

Client **dandara**

Scale 1:100 @ A3

Drawn ACG Checked DGP

Project Fontwell, West Sussex.

Date January 2020

File Type BT

Drawing Title Type BT (Style Gateway Arrival) Floor & Roof Plans (Brick)

Drg.No. P1549.BT-G.01

Rev. A

Drawing Status PLANNING

aap
architecture

AAP Architecture Ltd
Unit A, Monument Business Centre, Monument Way East, Woking, Surrey GU21 5LG
T 01483 727345 E projects@aap-arc.co.uk W aap-arc.co.uk

Under the Intellectual Property Act 2014, this drawing is the copyright of AAP Architecture Ltd.