




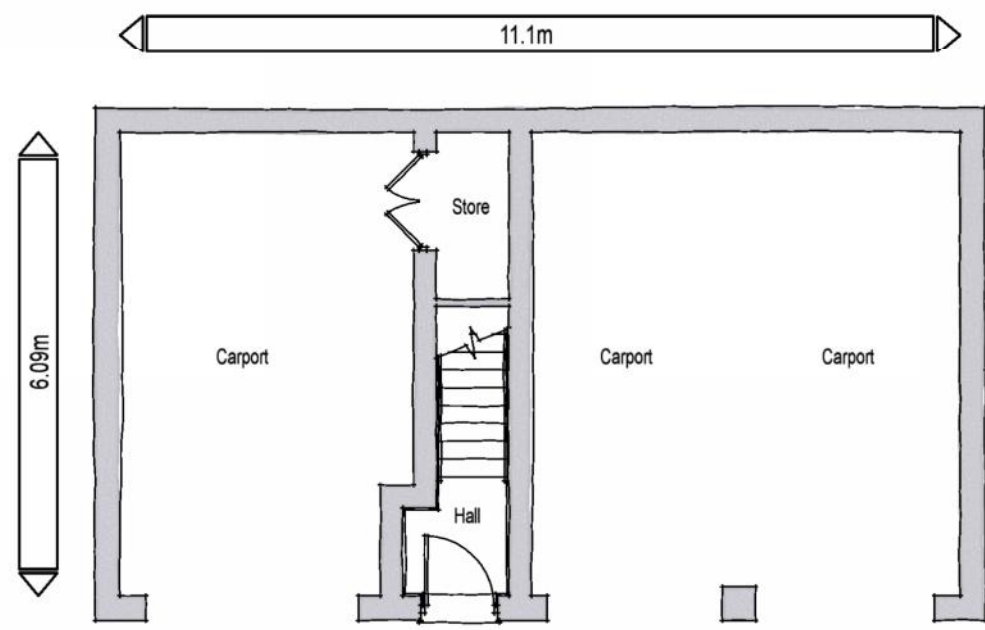

GROUND FLOOR PLAN

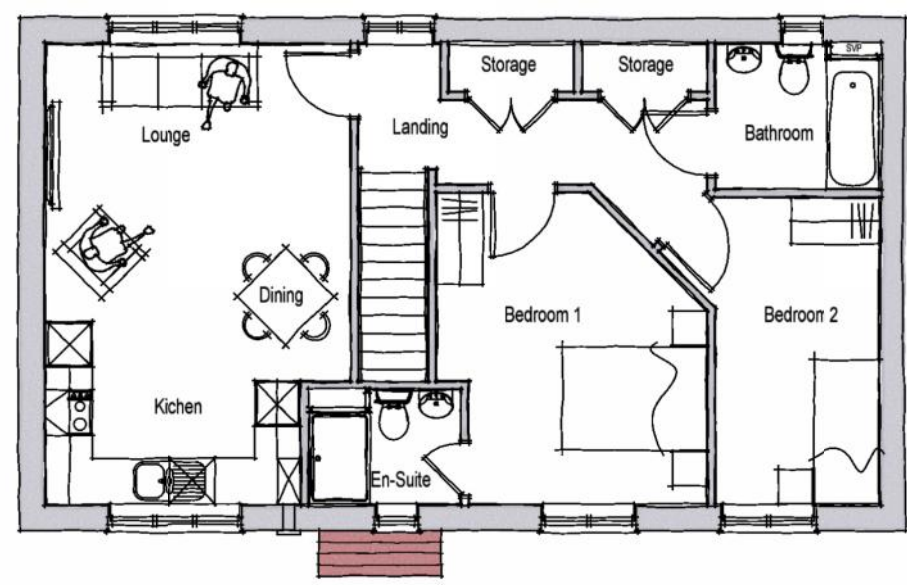

FIRST FLOOR PLAN

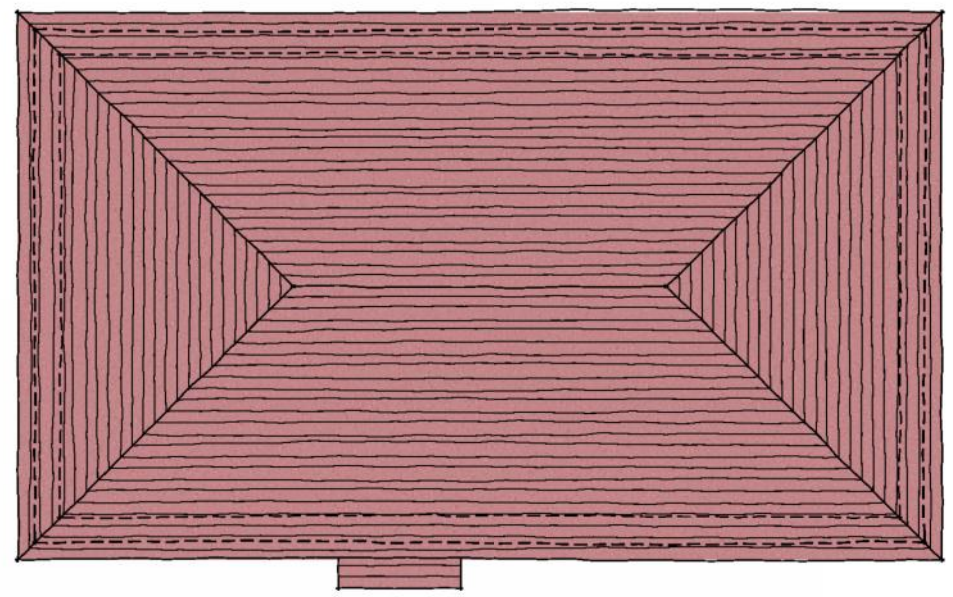

ROOF PLAN

TYPE BT

House Type BT - 1 Storey 2 Beds 3 Bed spaces		
Space Standards	Required	Achieved
Total Area (finished)	61 sq.m.	68.55 sq.m.
Storage	2 sq.m.	2 sq.m.
Bedroom 1 (double)	11.5sq.m.	12.60 sq.m.
Bedroom 2 (single)	7.5sq.m.	9.36 sq.m.



SCALE BAR

Rev.	Date	Description	Drawn	Checked
Client	dandara	Scale 1:100 @ A3	Drawn ACG	Checked DGP
Project	Fontwell, West Sussex.	Date January 2020	File Type BT	
Drawing Title	Type BT (Style Rural)	Drg.No. P1549.BT-R.03	Rev. -	Drawing Status PLANNING
Floor & Roof Plans (Boarding)				



AAP Architecture Ltd
Unit A, Monument Business Centre, Monument Way East, Woking, Surrey GU21 5LG
T 01483 727345 E projects@aap-arc.co.uk W aap-arc.co.uk

Under the Intellectual Property Act 2014, this drawing is the copyright of AAP Architecture Ltd.