





FRONT ELEVATION

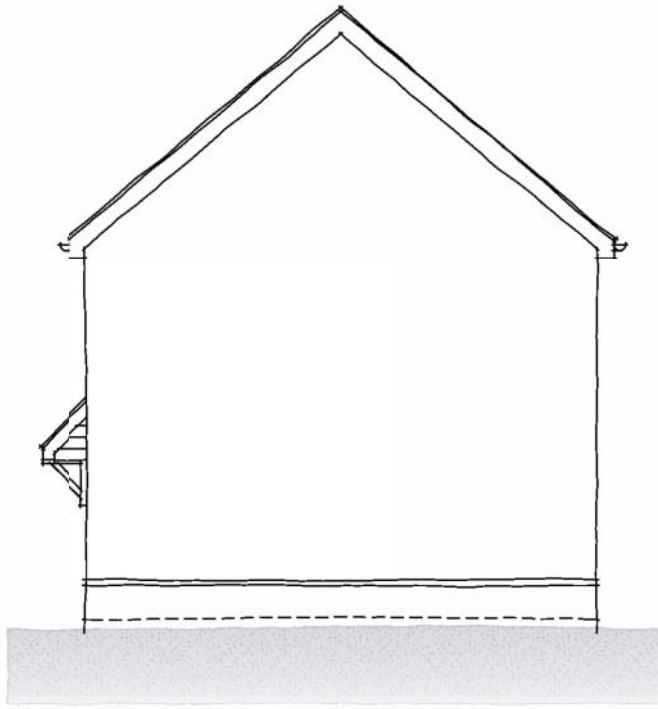


SIDE ELEVATION

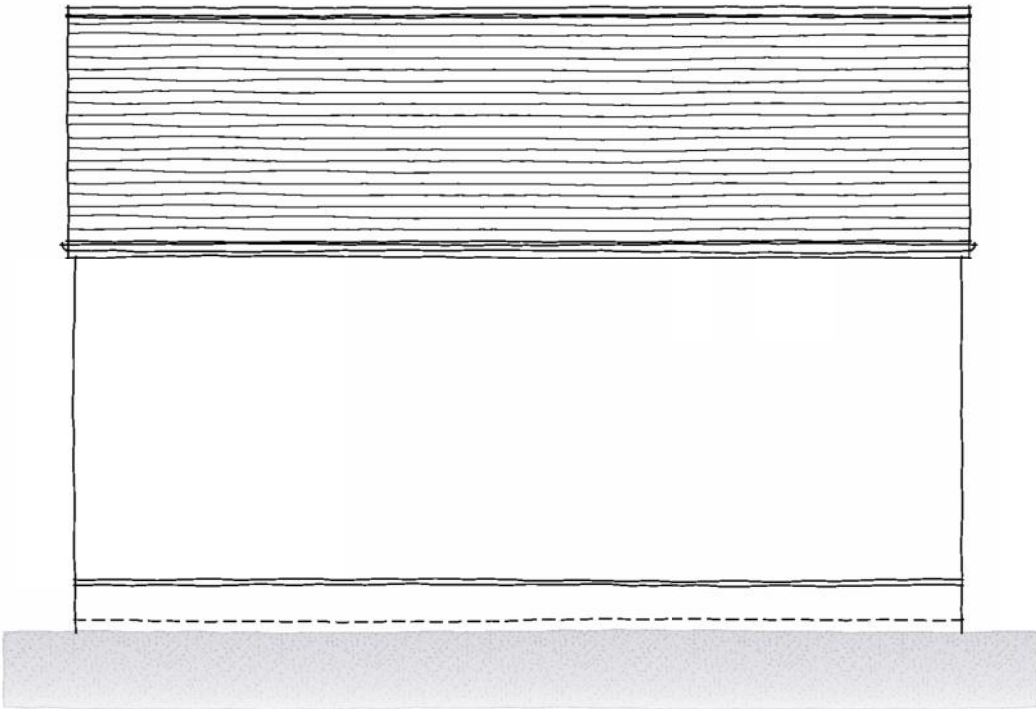

REAR ELEVATION

TYPE BT

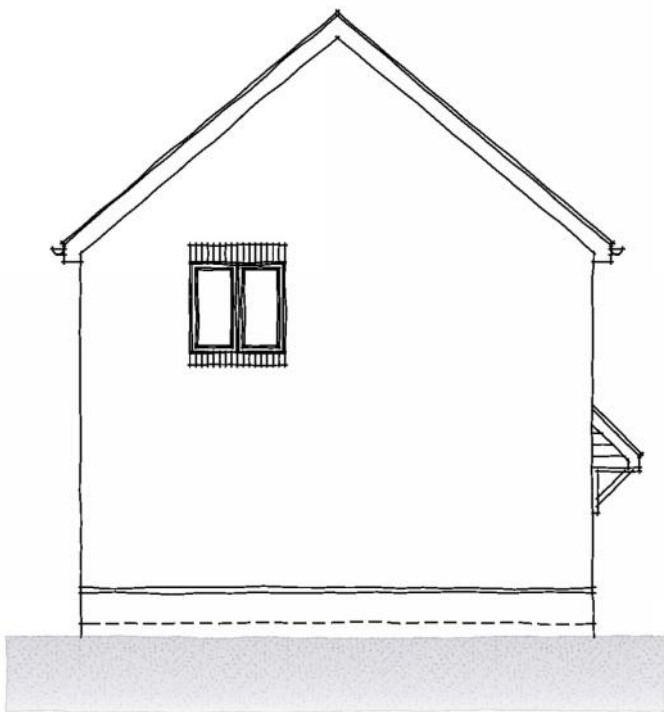

SIDE ELEVATION

Rev.	Date	Description	Drawn	Checked
Client		Scale 1:100 @ A3	Drawn ACG	Checked DGP
Project	Fontwell, West Sussex.	Date January 2020	File Type BT	
Drawing Title	Type BT (Style Village) Elevations (Brick)	Drg.No. P1549.BT-V.06	Rev. -	Drawing Status PLANNING



AAP Architecture Ltd
Unit A, Monument Business Centre, Monument Way East, Woking, Surrey GU21 5LG
T 01483 727345 E projects@aap-arc.co.uk W aap-arc.co.uk

Under the Intellectual Property Act 2014, this drawing is the copyright of AAP Architecture Ltd.