




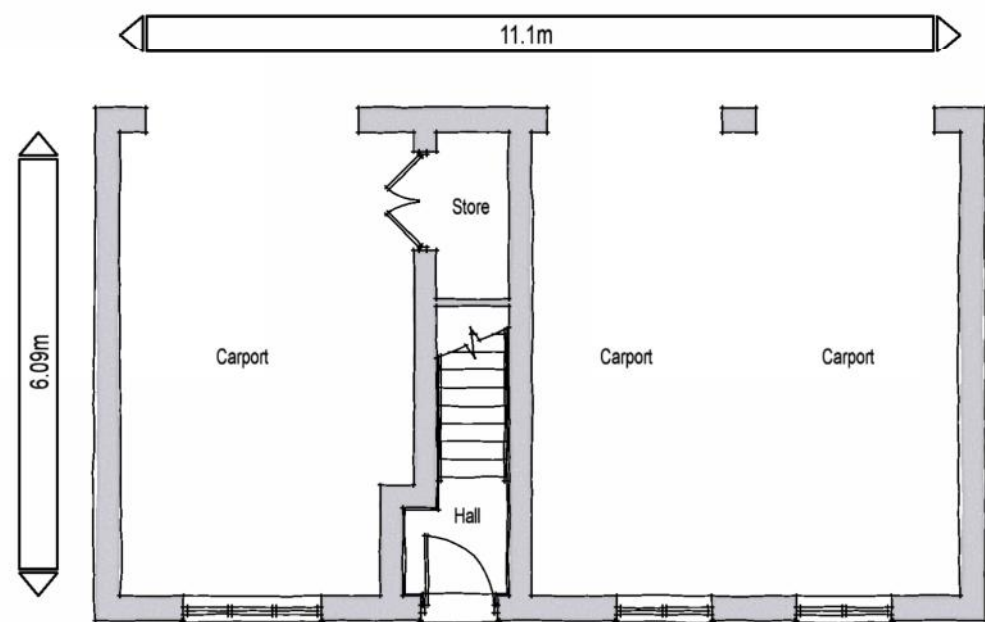

GROUND FLOOR PLAN

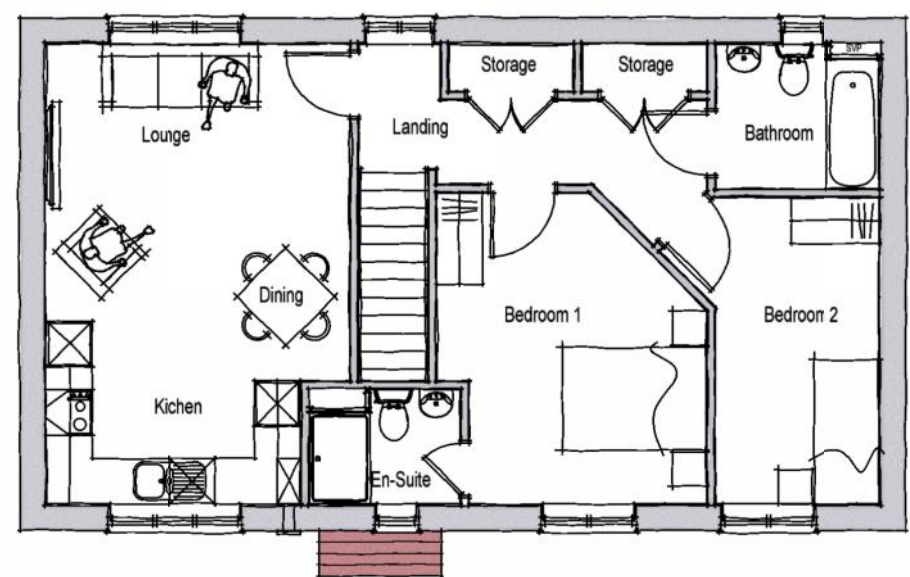

FIRST FLOOR PLAN

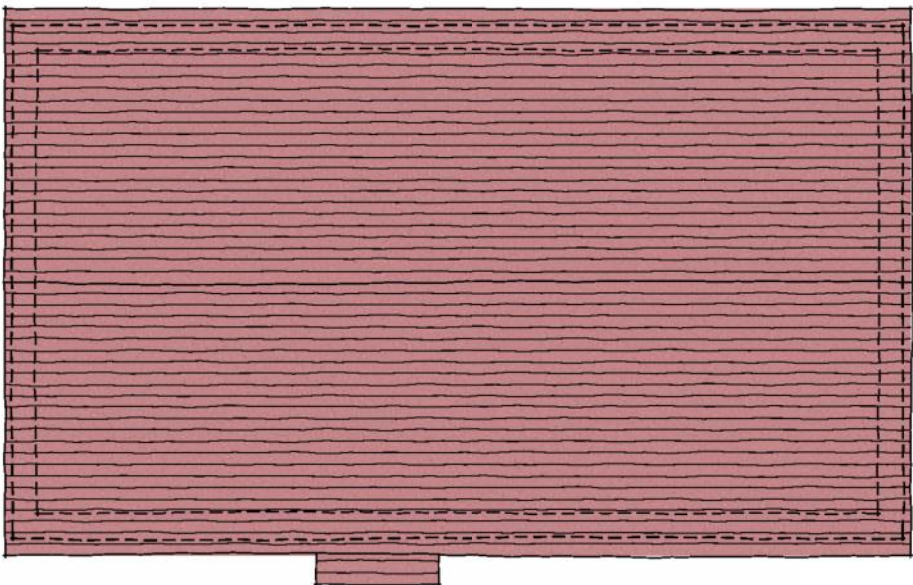

ROOF PLAN

# TYPE BT

| House Type BT1 - 1 Storey 2 Beds 3 Bed spaces |           |             |
|-----------------------------------------------|-----------|-------------|
| Space Standards                               | Required  | Achieved    |
| Total Area (finished)                         | 61 sq.m.  | 68.55 sq.m. |
| Storage                                       | 2 sq.m.   | 2 sq.m.     |
| Bedroom 1 (double)                            | 11.5sq.m. | 12.60 sq.m. |
| Bedroom 2 (Single)                            | 7.5sq.m.  | 9.36 sq.m.  |



SCALE BAR

| Rev.                       | Date                            | Description           | Drawn        | Checked                 |
|----------------------------|---------------------------------|-----------------------|--------------|-------------------------|
| Client                     | dandara                         | Scale 1:100 @ A3      | Drawn ACG    | Checked DGP             |
| Project                    | Fontwell, West Sussex.          | Date January 2020     | File Type BT |                         |
| Drawing Title              | Type BT (Style Fontwell Avenue) | Drg.No. P1549.BT-F.01 | Rev. -       | Drawing Status PLANNING |
| Floor & Roof Plans (Brick) |                                 |                       |              |                         |



**AAP Architecture Ltd**  
Unit A, Monument Business Centre, Monument Way East, Woking, Surrey GU21 5LG  
T 01483 727345 E projects@aap-arc.co.uk W aap-arc.co.uk

Under the Intellectual Property Act 2014, this drawing is the copyright of AAP Architecture Ltd.