






FRONT ELEVATION

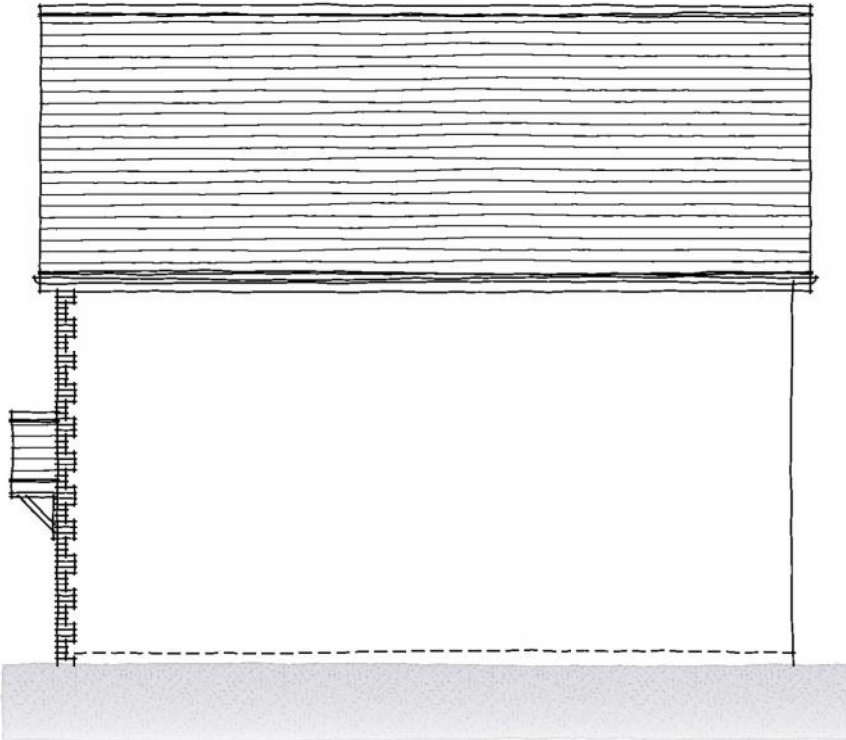


SIDE ELEVATION

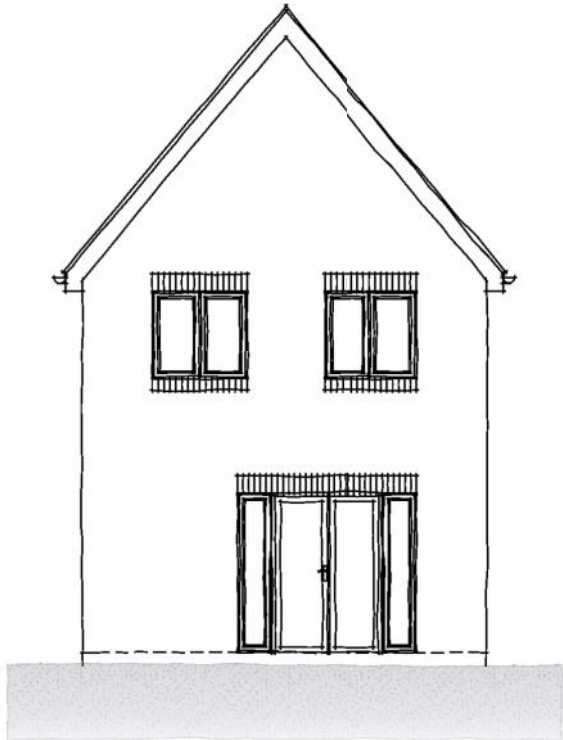


REAR ELEVATION

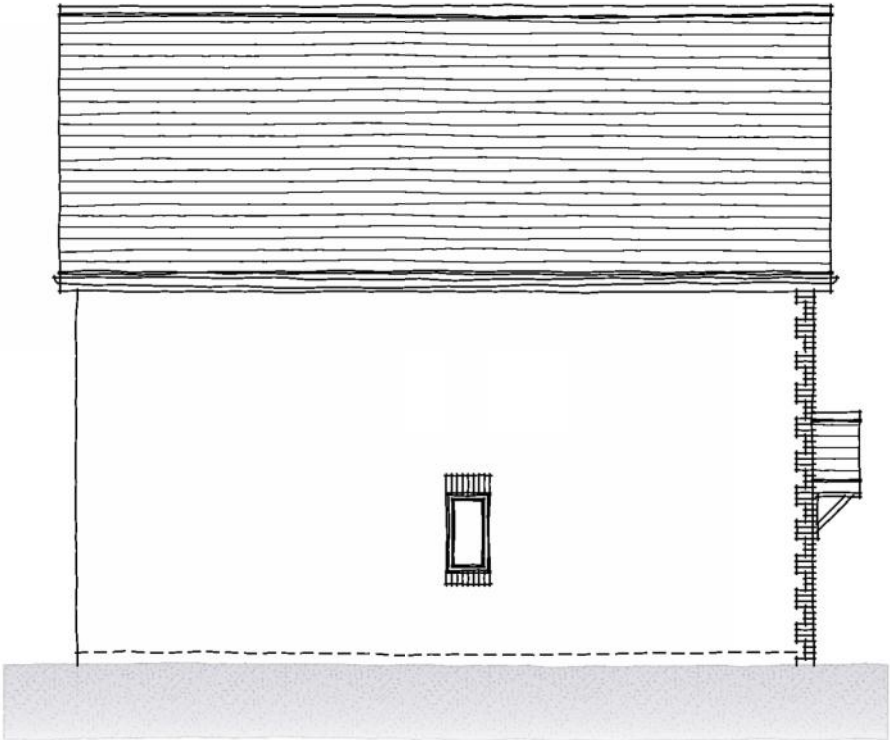


SIDE ELEVATION

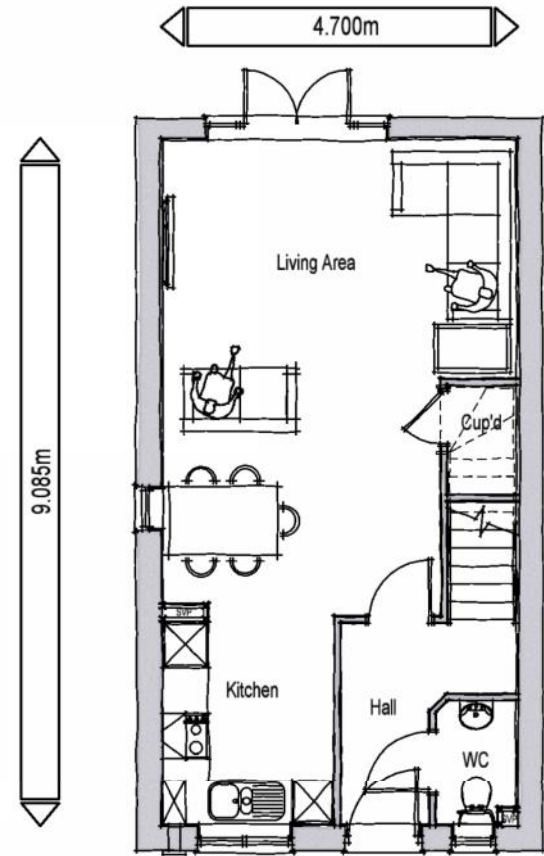

GROUND FLOOR PLAN

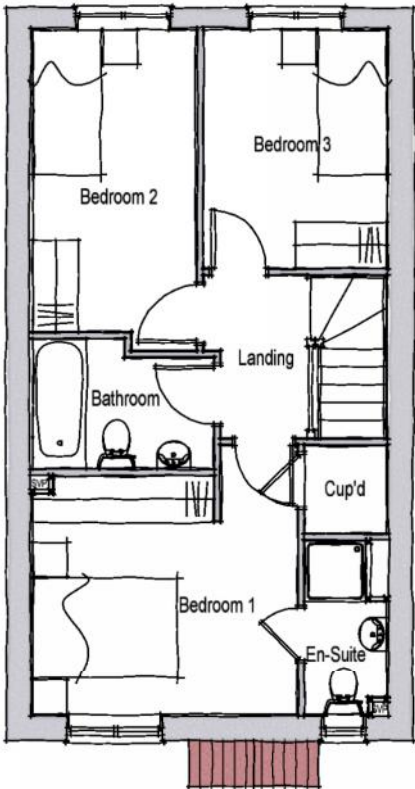

FIRST FLOOR PLAN

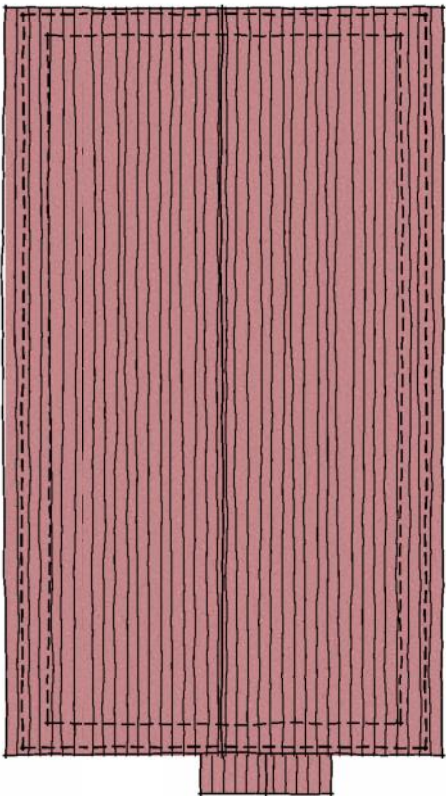

ROOF PLAN

# TYPE C

| House Type C - 2 Storey 3 Beds 4 Bed spaces |           |             |
|---------------------------------------------|-----------|-------------|
| Space Standards                             | Required  | Achieved    |
| Total Area (finished)                       | 84 sq.m.  | 84.02 sq.m. |
| Storage                                     | 2.5 sq.m. | 2.5 sq.m.   |
| Bedroom 1 (double)                          | 11.5sq.m. | 11.5 sq.m.  |
| Bedroom 2 (Single)                          | 7.5sq.m.  | 8.73 sq.m.  |
| Bedroom 3 (Single)                          | 7.5sq.m.  | 7.5 sq.m.   |

| Rev.          | Date                                                                    | Description          | Drawn       | Checked                 |
|---------------|-------------------------------------------------------------------------|----------------------|-------------|-------------------------|
| Client        | dandara                                                                 | Scale 1:100 @ A3     | Drawn ACG   | Checked DGP             |
| Project       | Fontwell, West Sussex.                                                  | Date January 2020    | File Type C |                         |
| Drawing Title | Type C (Style Fontwell Avenue) Plans & Elevations (Brick - Gable Front) | Drg.No. P1549.C-F.03 | Rev. -      | Drawing Status PLANNING |



AAP Architecture Ltd  
Unit A, Monument Business Centre, Monument Way East, Woking, Surrey GU21 5LG  
T 01483 727345 E projects@aap-arc.co.uk W aap-arc.co.uk

Under the Intellectual Property Act 2014, this drawing is the copyright of AAP Architecture Ltd.