






FRONT ELEVATION - STYLE A

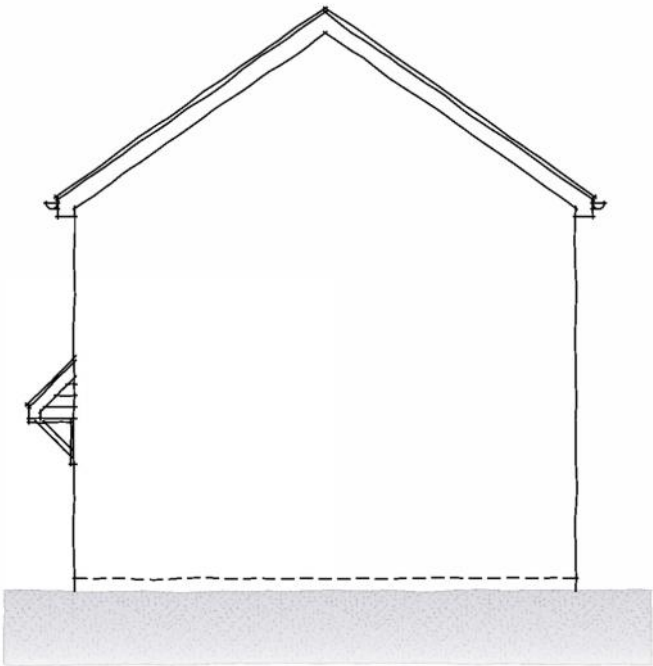

SIDE ELEVATION

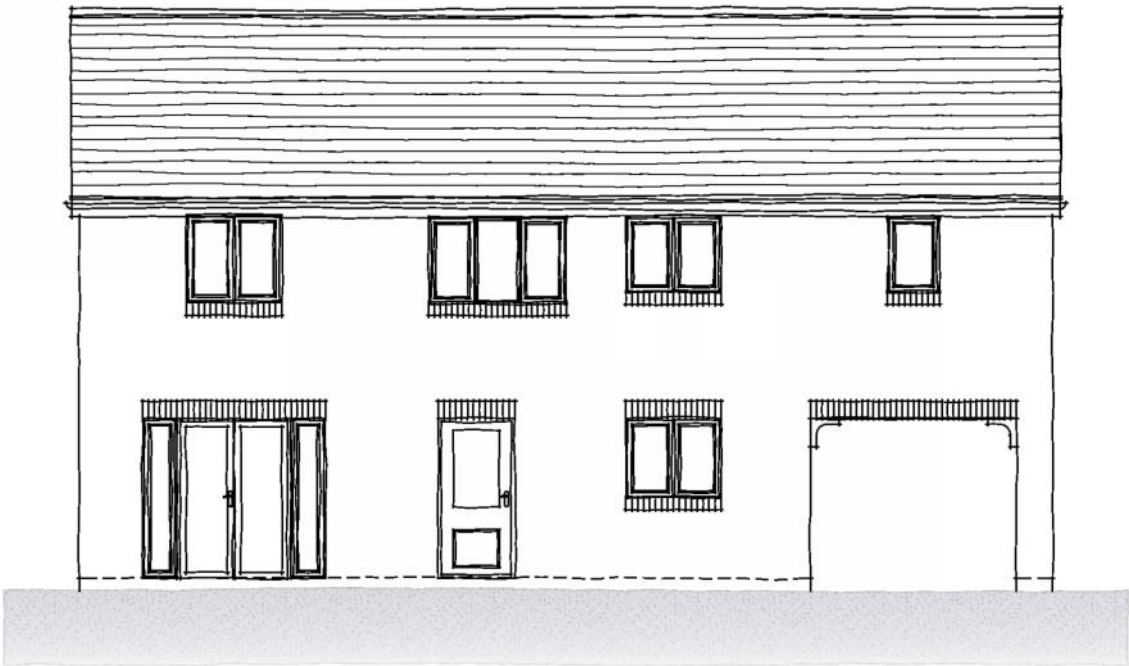

REAR ELEVATION

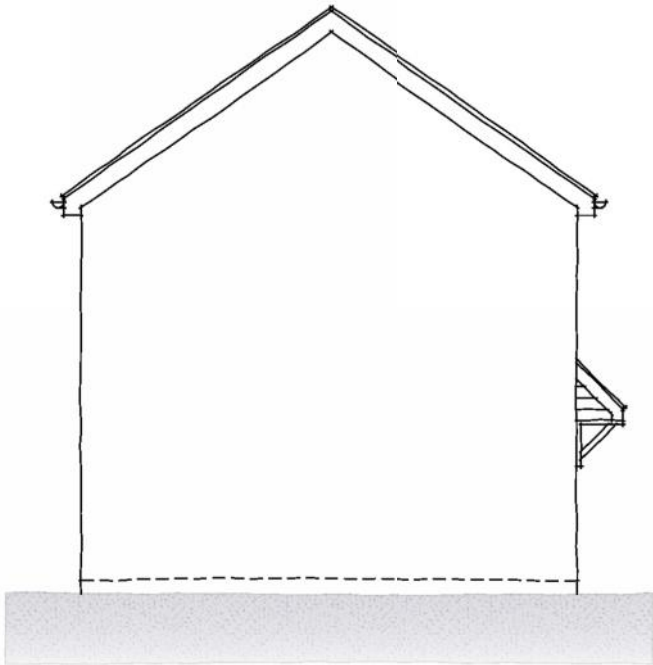

SIDE ELEVATION

TYPE F+



SCALE BAR

Rev.	Date	Description	Drawn	Checked
Client		Scale 1:100 @ A3	Drawn ACG	Checked DGP
Project	Fontwell, West Sussex.	Date January 2020	File Type F	
Drawing Title	Type F+ (Style Rura) Elevations (Boarding)	Drg.No. P1549.F+-R.02	Rev. -	



AAP Architecture Ltd
Unit A, Monument Business Centre, Monument Way East, Woking, Surrey GU21 5LG
T 01483 727345 E projects@aap-arc.co.uk W aap-arc.co.uk

Under the Intellectual Property Act 2014, this drawing is the copyright of AAP Architecture Ltd.