




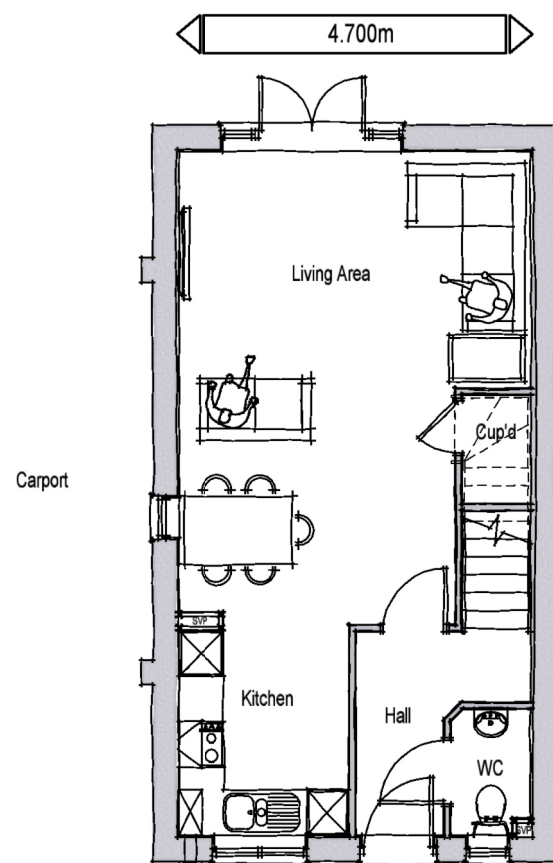

GROUND FLOOR PLAN

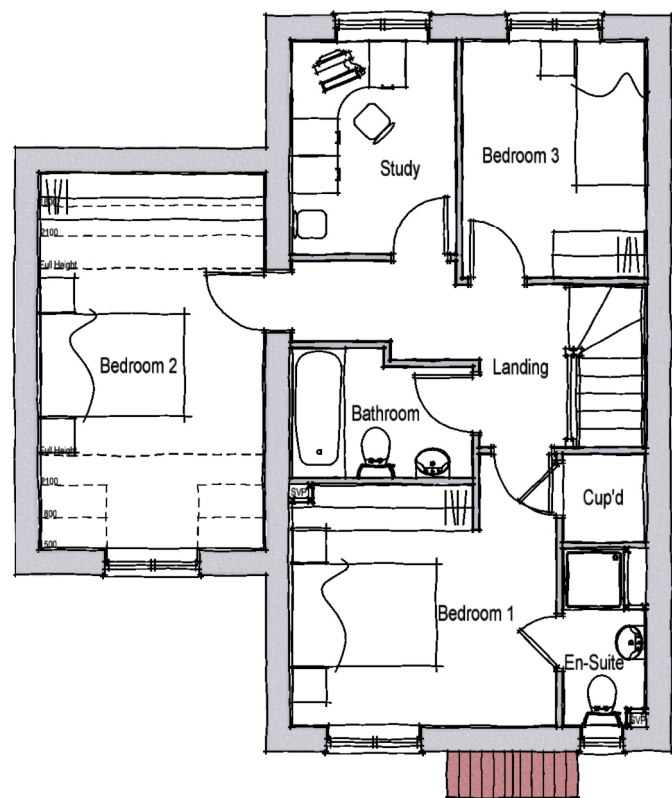

FIRST FLOOR PLAN

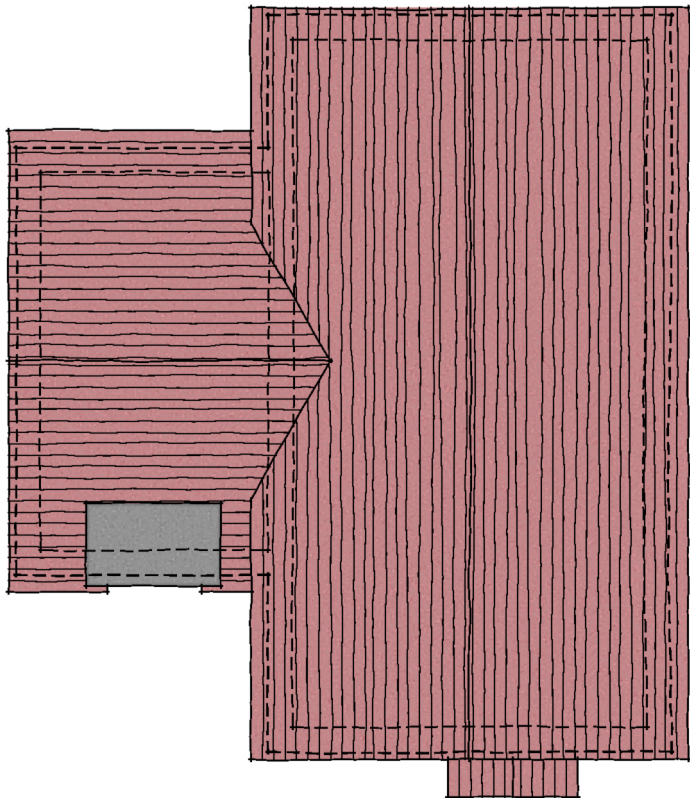

ROOF PLAN

TYPE C2



House Type C2 - 2 Storey 3 Beds 5 Bed spaces		
Space Standards	Required	Achieved
Total Area (finished)	93 sq.m.	98.94 sq.m.
Storage	2.5 sq.m.	2.5 sq.m.
Bedroom 1 (double)	11.5sq.m.	11.5 sq.m.
Bedroom 2 (double)	11.5sq.m.	14.60 sq.m.
Bedroom 3 (single)	7.5sq.m.	7.5 sq.m.

A Rev. 28.01.20 Schedule amended. Date Description	Scale 1:100 @ A3	Drawn ACB	Checked DGP	
Client	Date January 2020	File Type C		
Project Fontwell, West Sussex.	Drg.No. P1549.C2-V.01	Rev. A	Drawing Status PLANNING	
Drawing Title Type C2 (Style Village) Plans & Elevations (Brick)				

AAP Architecture Ltd
 Unit A, Monument Business Centre, Monument Way East, Woking, Surrey GU21 5LG
 T 01483 727345 E projects@aap-arc.co.uk W aap-arc.co.uk