




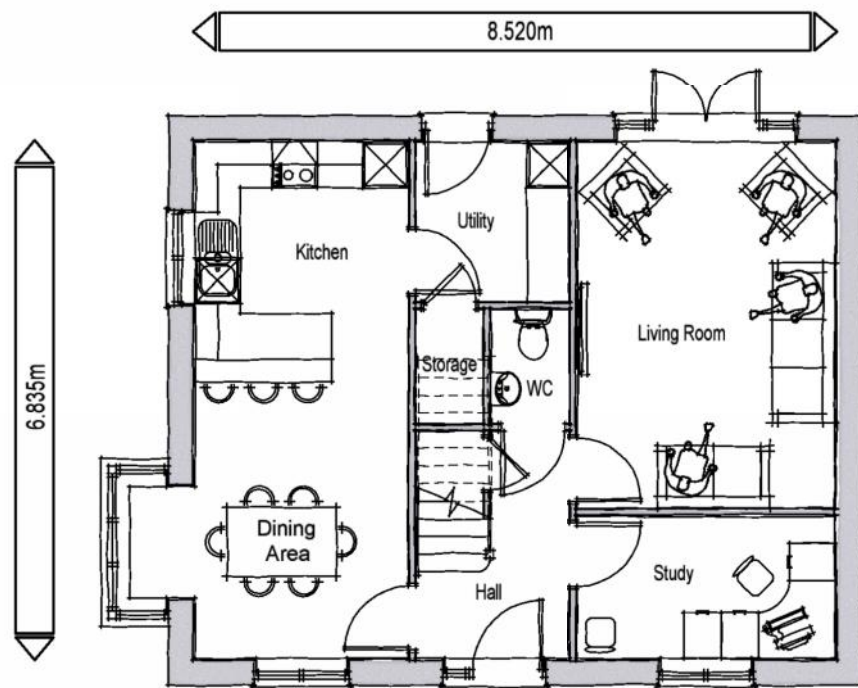

GROUND FLOOR PLAN

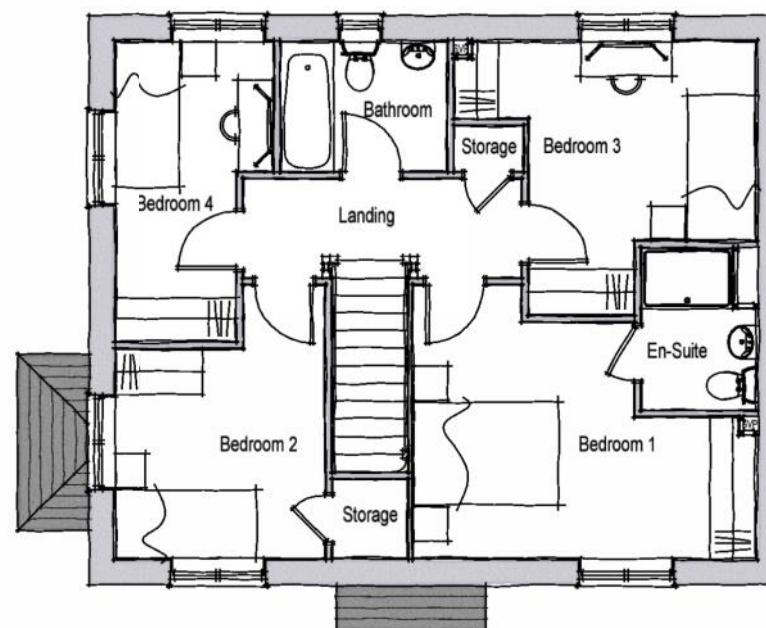

FIRST FLOOR PLAN

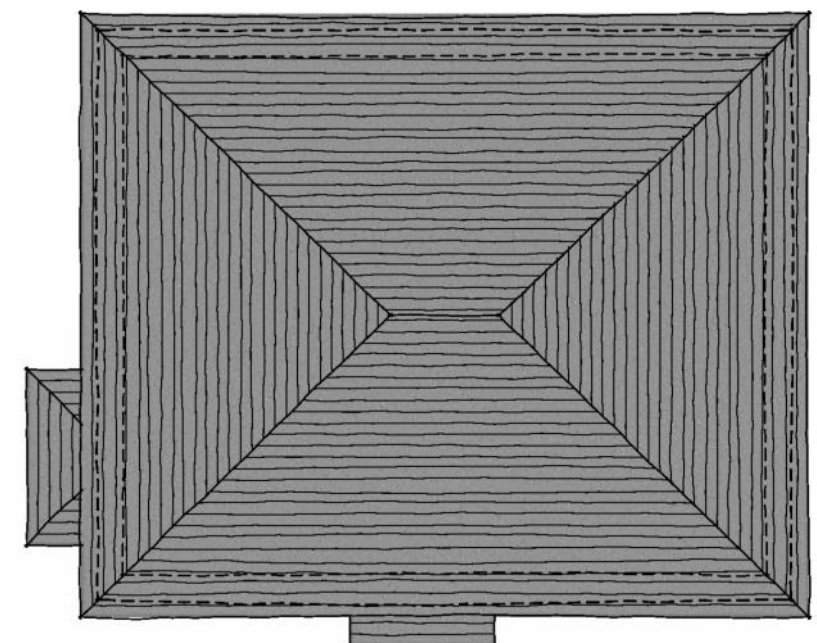

ROOF PLAN

TYPE OB

House Type OB1 - 2 Storey 4 Beds 5 Bed spaces		
Space Standards	Required	Achieved
Total Area (finished)	97 sq.m.	114.94 sq.m.
Storage	2.5 sq.m.	2.89 sq.m.
Bedroom 1 (double)	11.5 sq.m.	12.57 sq.m.
Bedroom 2 (single)	7.5 sq.m.	8.63 sq.m.
Bedroom 3 (single)	7.5 sq.m.	10.5 sq.m.
Bedroom 4 (single)	7.5 sq.m.	7.27 sq.m.



SCALE BAR

Rev.	Date	Description	Drawn	Checked
		Client 	Scale 1:100 @ A3	Drawn ACG Checked DGP
		Project Fontwell, West Sussex.	Date January 2020	File Type OB
		Drawing Title Type OB (Style Village) Floor & Roof Plans (Boarding)	Drg.No. P1549.OB-V.07	Rev. - Drawing Status PLANNING



AAP Architecture Ltd
Unit A, Monument Business Centre, Monument Way East, Woking, Surrey GU21 5LG
T 01483 727345 E projects@aap-arc.co.uk W aap-arc.co.uk

Under the Intellectual Property Act 2014, this drawing is the copyright of AAP Architecture Ltd.