




FRONT ELEVATION
TYPE P2

TYPE P

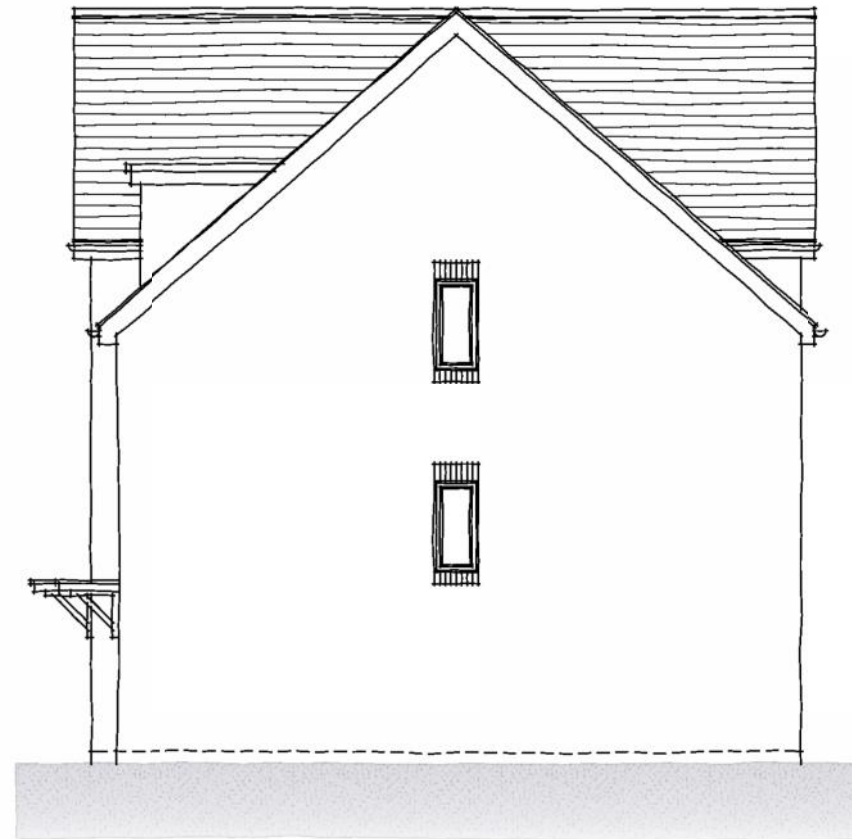


SIDE ELEVATION
TYPE P



REAR ELEVATION
TYPE P

TYPE P2

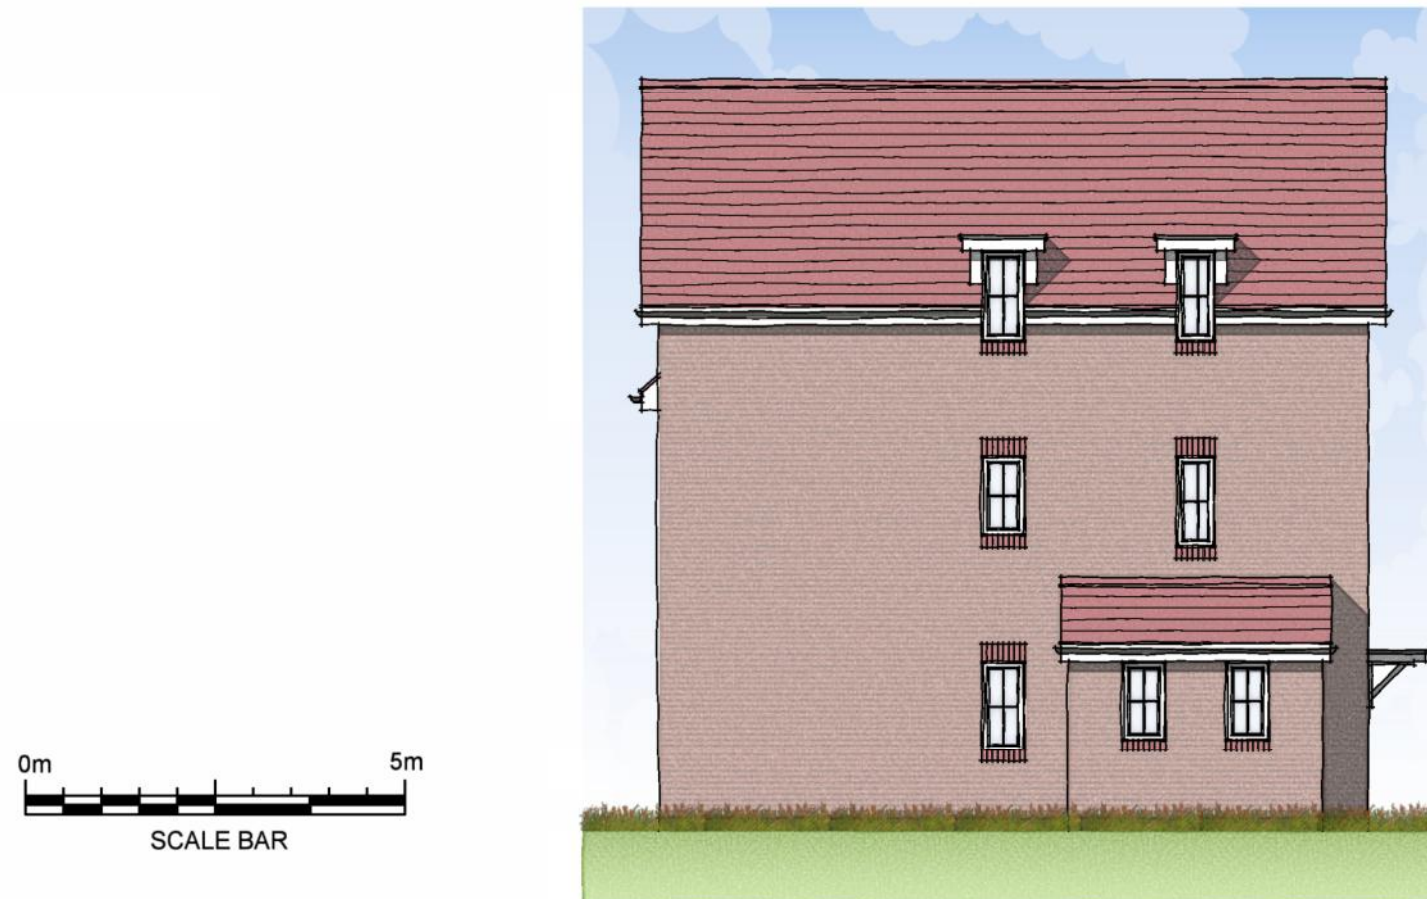

SIDE ELEVATION
TYPE P2

TYPE P2

Rev.	Date	Description	Drawn	Checked
Client		dandara	Scale	1:100 @ A3
Project		Fontweel, West Sussex.	Drawn	ACG
Drawing Title		Type P2 (Fontwell Avenue) Elevations (Brick)	Date	December 2019
			File	Type P
			Drg.No.	P1549.P2-F.02
			Rev.	-
			Drawing Status	PLANNING

aap
architecture

AAP Architecture Ltd
Unit A, Monument Business Centre, Monument Way East, Woking, Surrey GU21 5LG
T 01483 727345 E projects@aap-arc.co.uk W aap-arc.co.uk

Under the Intellectual Property Act 2014, this drawing is the copyright of AAP Architecture Ltd.