




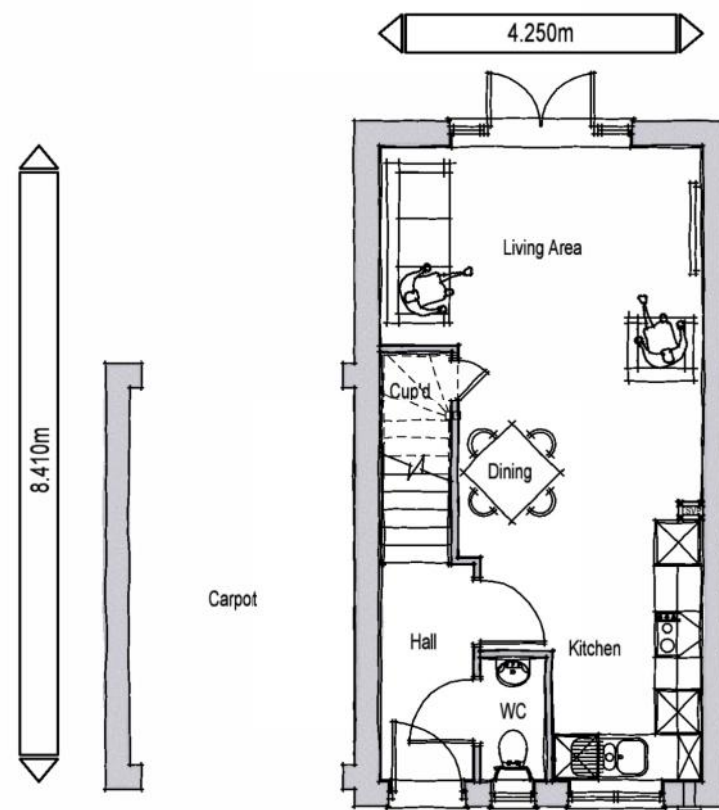

GROUND FLOOR PLAN

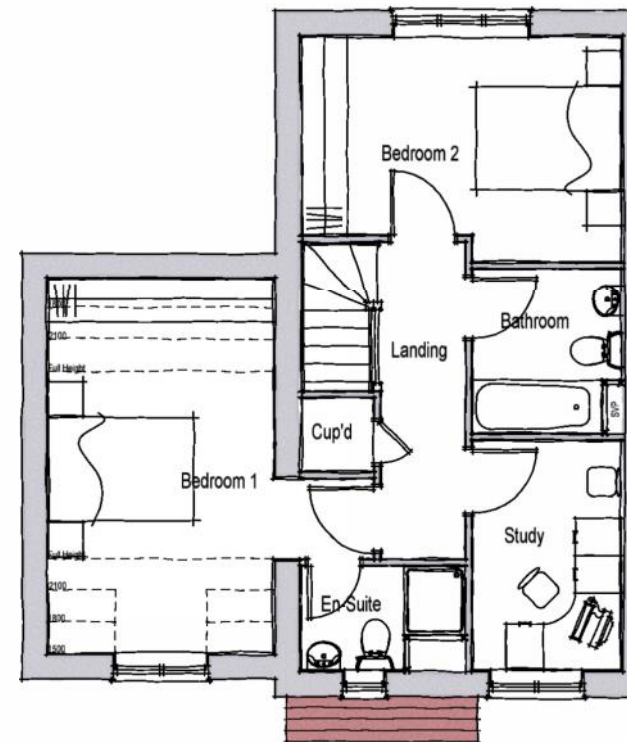

FIRST FLOOR PLAN

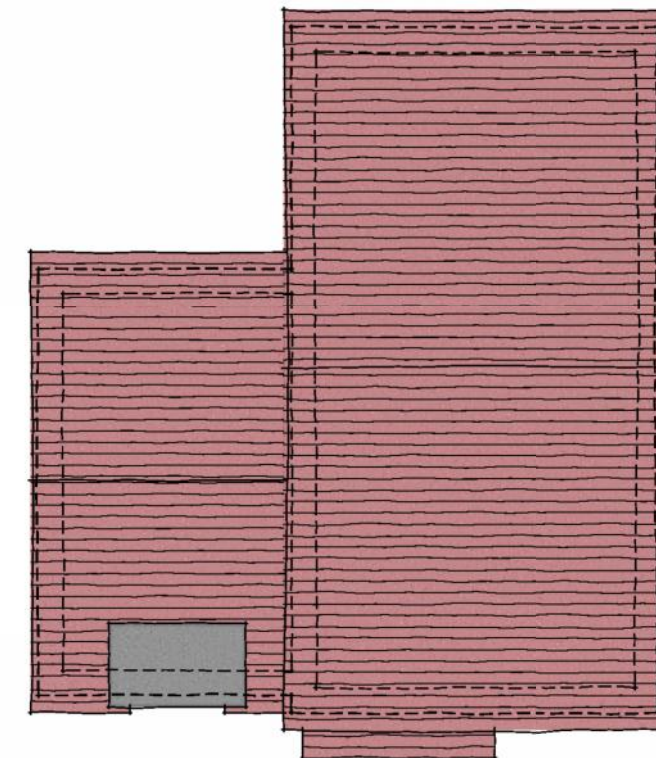

ROOF PLAN

TYPE V1

House Type V1 - 2 Storey 2 Beds 4 Bed spaces		
Space Standards	Required	Achieved
Total Area (finished)	79 sq.m.	85.22 sq.m.
Storage	2 sq.m.	2 sq.m.
Bedroom 1 (double)	11.5 sq.m.	15.98 sq.m.
Bedroom 2 (double)	11.5 sq.m.	11.59 sq.m.



Rev.	Date	Description	Drawn	Checked
Client	dandara	Scale 1:100 @ A3	Drawn ACG	Checked DPG
Project	Fontwell Avenue, West Sussex.	Date December 2019	File Type V	
Drawing Title	Type V1 (Style Fontwell Avenue) Floor & Roof Plans (Brick)	Drg.No. P1549.V1-F.01	Rev. -	Drawing Status PLANNING

aap
architecture

AAP Architecture Ltd
Unit A, Monument Business Centre, Monument Way East, Woking, Surrey GU21 5LG
T 01483 727345 E projects@aap-arc.co.uk W aap-arc.co.uk

Under the Intellectual Property Act 2014, this drawing is the copyright of AAP Architecture Ltd.