






FRONT ELEVATION

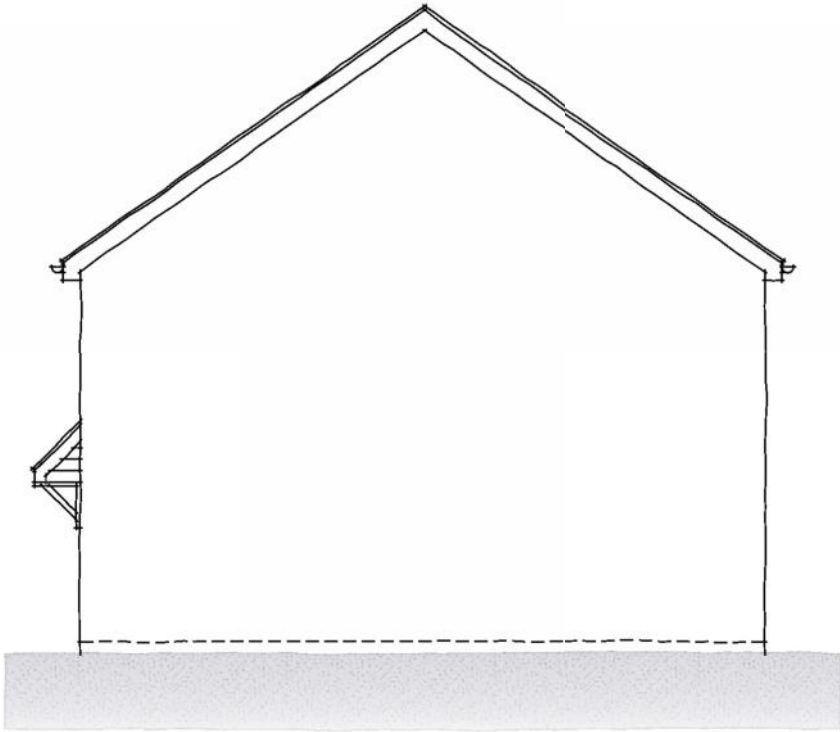


SIDE ELEVATION

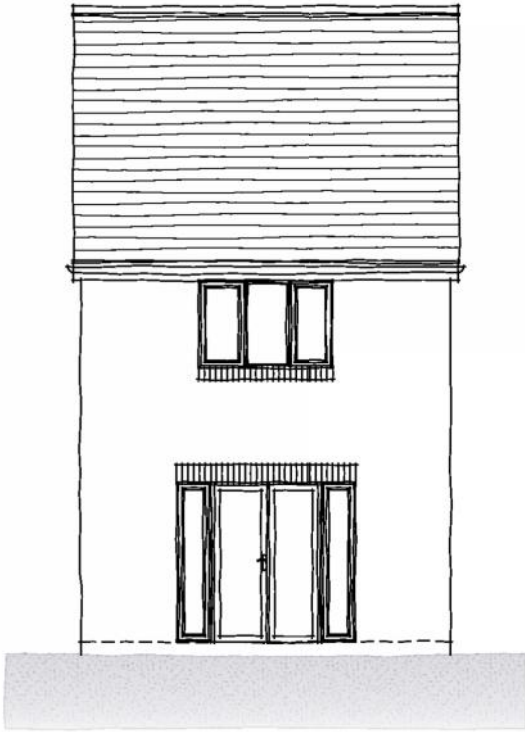


REAR ELEVATION

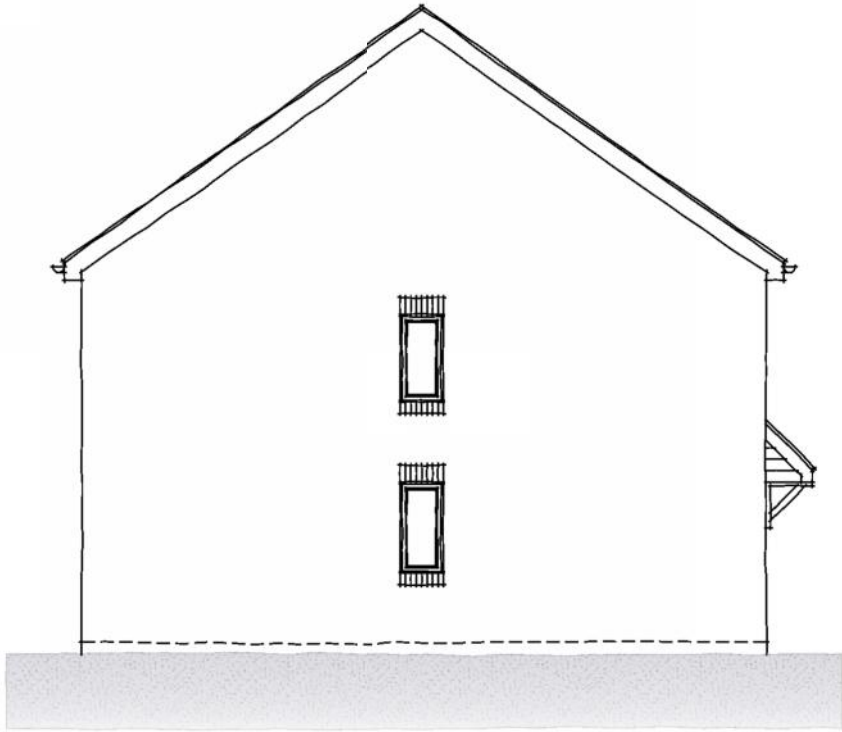


SIDE ELEVATION

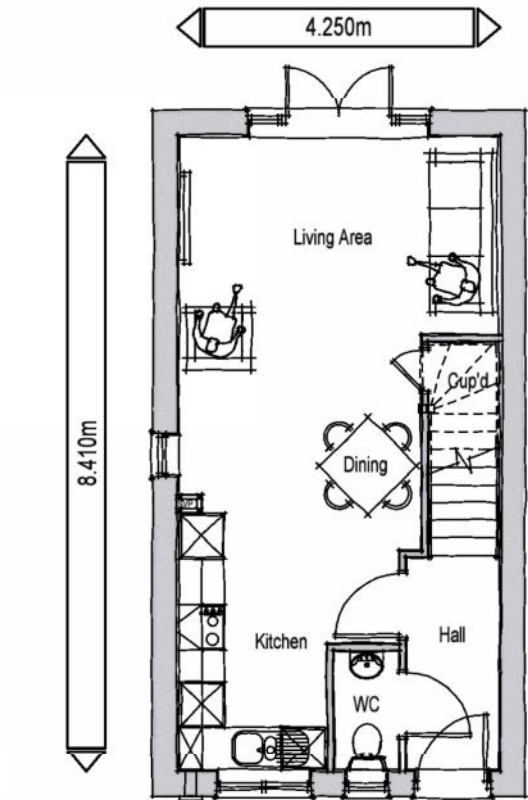

GROUND FLOOR PLAN

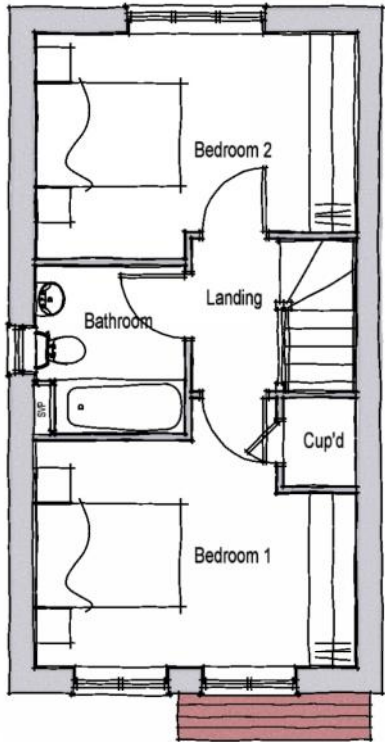

FIRST FLOOR PLAN

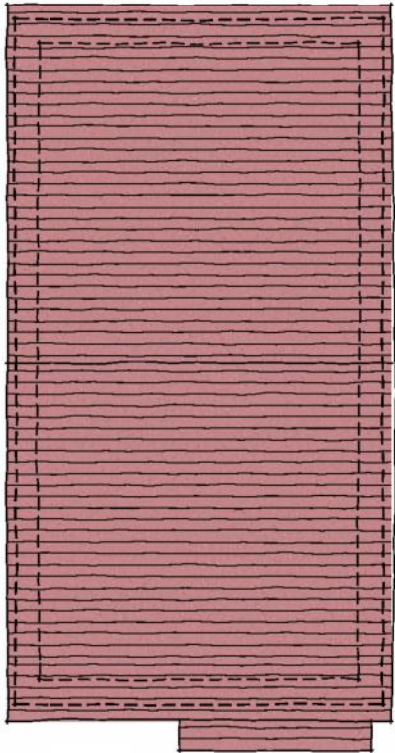

ROOF PLAN

TYPE V

House Type V - 2 Storey 2 Beds 3 Bed spaces		
Space Standards	Required	Achieved
Total Area (finished)	70 sq.m.	70.22 sq.m.
Storage	2 sq.m.	2 sq.m.
Bedroom 1 (double)	11.5 sq.m.	12.53 sq.m.
Bedroom 2 (double)	11.5 sq.m.	11.59 sq.m.

Rev.	Date	Description	Drawn	Checked
Client	dandara	Scale 1:100 @ A3	Drawn ACG	Checked DPG
Project	Fontwell, West Sussex.	Date January 2020	File Type V	
Drawing Title	Type V (Style Rural) Plans & Elevations (Brick)	Drg.No. P1549.V-R.01	Rev. -	Drawing Status PLANNING



AAP Architecture Ltd
Unit A, Monument Business Centre, Monument Way East, Woking, Surrey GU21 5LG
T 01483 727345 E projects@aap-arc.co.uk W aap-arc.co.uk

Under the Intellectual Property Act 2014, this drawing is the copyright of AAP Architecture Ltd.