






FRONT ELEVATION

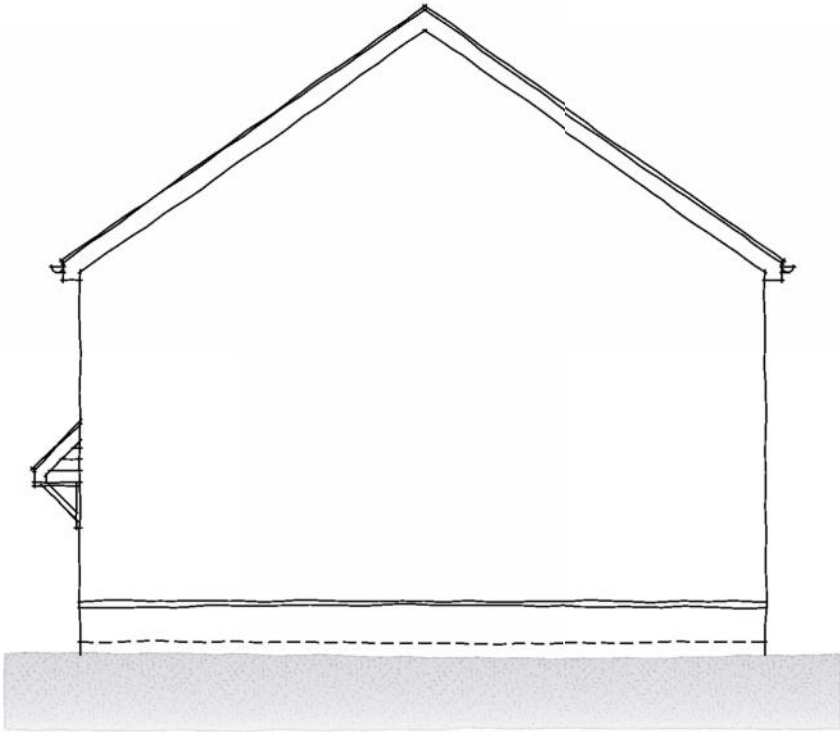


SIDE ELEVATION

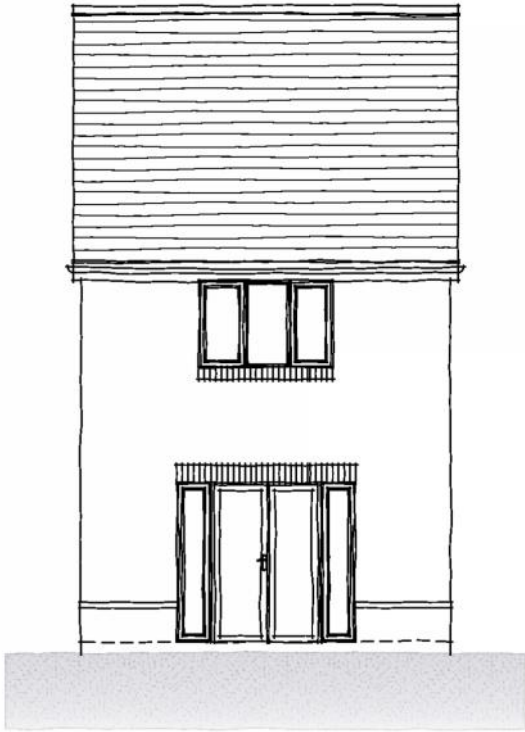


REAR ELEVATION

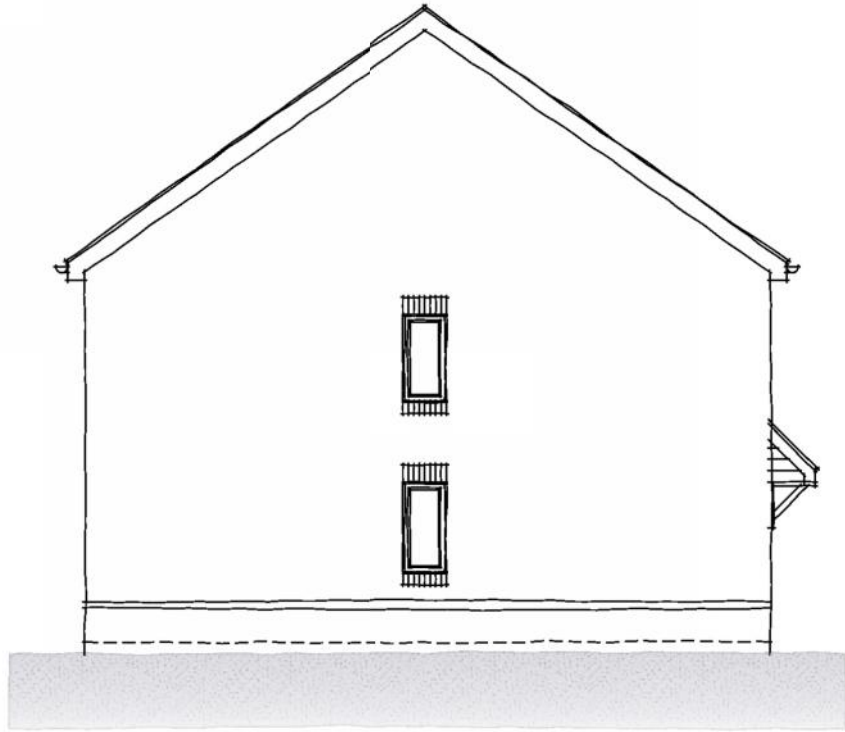


SIDE ELEVATION

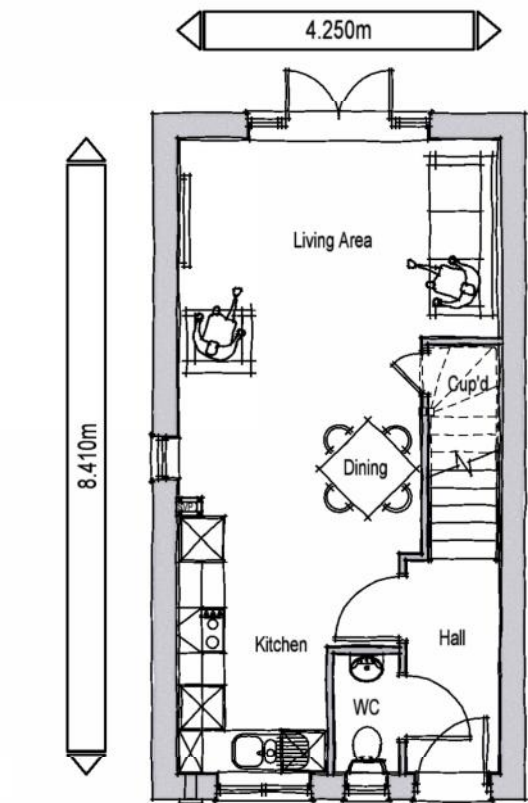

GROUND FLOOR PLAN

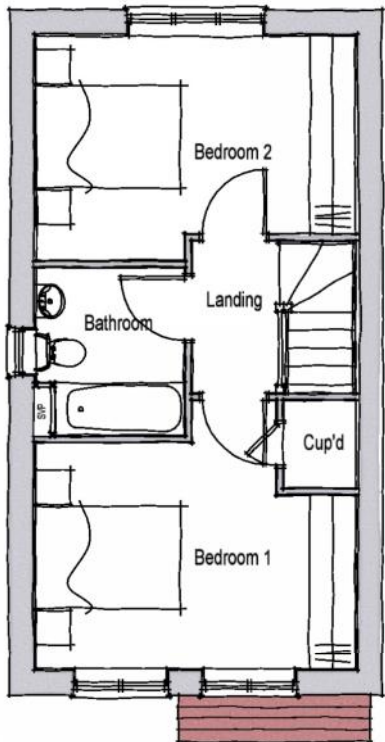

FIRST FLOOR PLAN

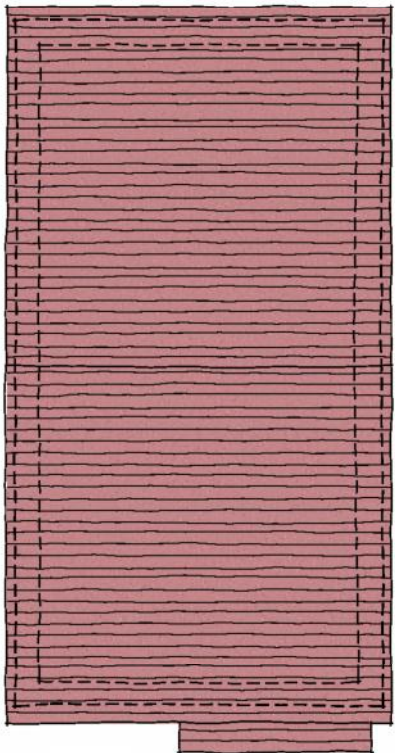

ROOF PLAN

# TYPE V

| House Type V - 2 Storey 2 Beds 3 Bed spaces |            |             |
|---------------------------------------------|------------|-------------|
| Space Standards                             | Required   | Achieved    |
| Total Area (finished)                       | 70 sq.m.   | 70.22 sq.m. |
| Storage                                     | 2 sq.m.    | 2 sq.m.     |
| Bedroom 1 (double)                          | 11.5 sq.m. | 12.53 sq.m. |
| Bedroom 2 (double)                          | 11.5 sq.m. | 11.59 sq.m. |

| Rev.          | Date                                              | Description          | Drawn       | Checked                 |
|---------------|---------------------------------------------------|----------------------|-------------|-------------------------|
| Client        | dandara                                           | Scale 1:100 @ A3     | Drawn ACG   | Checked DPG             |
| Project       | Fontwell, West Sussex.                            | Date January 2020    | File Type V |                         |
| Drawing Title | Type V (Style Village) Plans & Elevations (Brick) | Drg.No. P1549.V-V.01 | Rev. -      | Drawing Status PLANNING |



**AAP Architecture Ltd**  
Unit A, Monument Business Centre, Monument Way East, Woking, Surrey GU21 5LG  
T 01483 727345 E projects@aap-arc.co.uk W aap-arc.co.uk

Under the Intellectual Property Act 2014, this drawing is the copyright of AAP Architecture Ltd.