




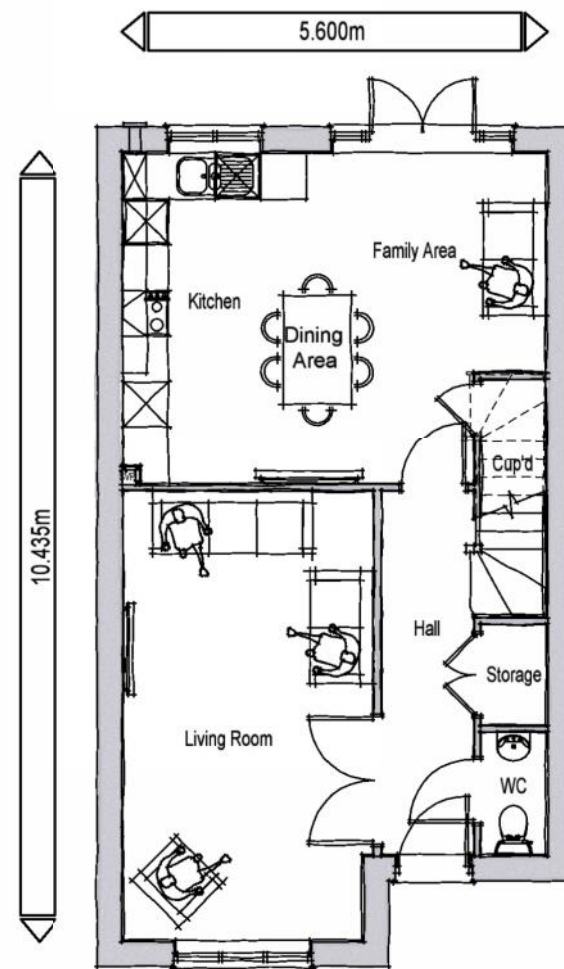

GROUND FLOOR PLAN

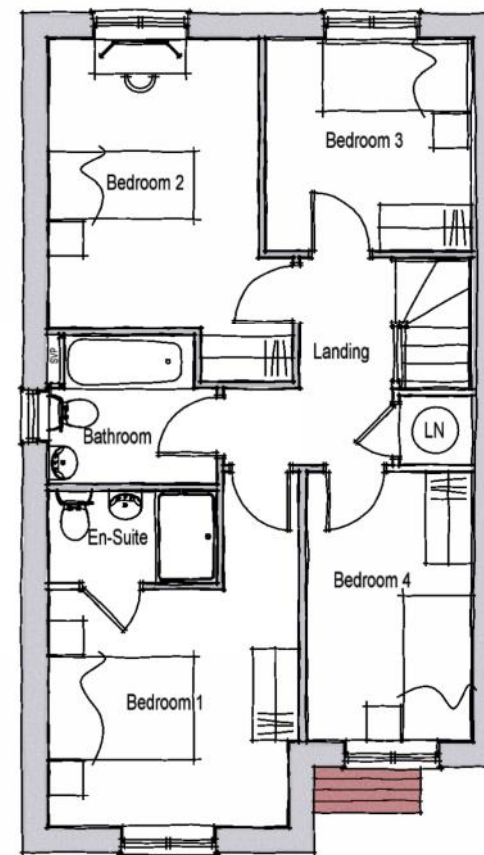

FIRST FLOOR PLAN

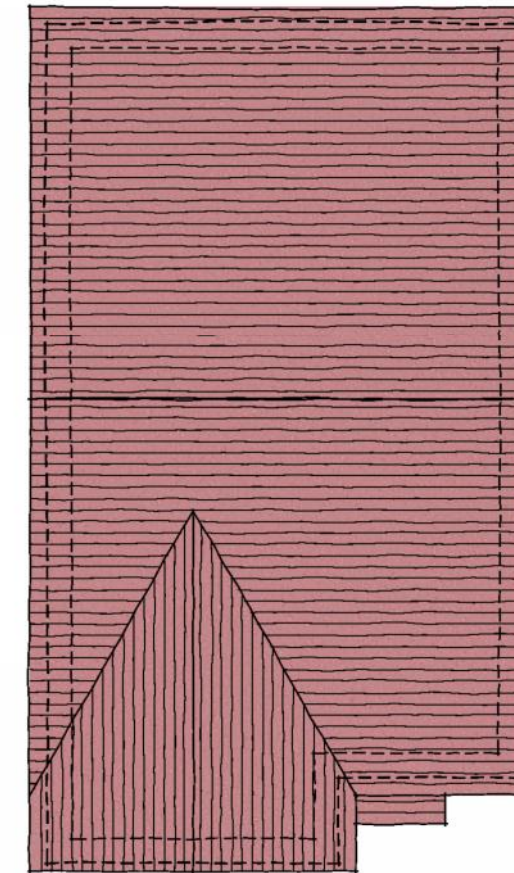

ROOF PLAN

TYPE W

House Type W - 2 Storey 4 Beds 5 Bed spaces		
Space Standards	Required	Achieved
Total Area (finished)	97 sq.m.	109.84 sq.m.
Storage	3 sq.m.	3.66 sq.m.
Bedroom 1 (double)	11.5sq.m.	11.5 sq.m.
Bedroom 2 (single)	7.5sq.m.	11.1 sq.m.
Bedroom 3 (single)	7.5sq.m.	7.5 sq.m.
Bedroom 4 (single)	7.5sq.m.	7.57 sq.m.



Rev.	Date	Description	Drawn	Checked
Client	dandara	Scale 1:100 @ A3	Drawn ACG	Checked DGP
Project	Fontwell, West Sussex.	Date January 2019	File Type W	
Drawing Title	Type W (Style Arundel/London Road) Floor & Roof Plans (Brick)	Drg.No. P1549.W-A.01	Rev. -	Drawing Status PLANNING

aap
architecture

AAP Architecture Ltd
Unit A, Monument Business Centre, Monument Way East, Woking, Surrey GU21 5LG
T 01483 727345 E projects@aap-arc.co.uk W aap-arc.co.uk

Under the Intellectual Property Act 2014, this drawing is the copyright of AAP Architecture Ltd.