



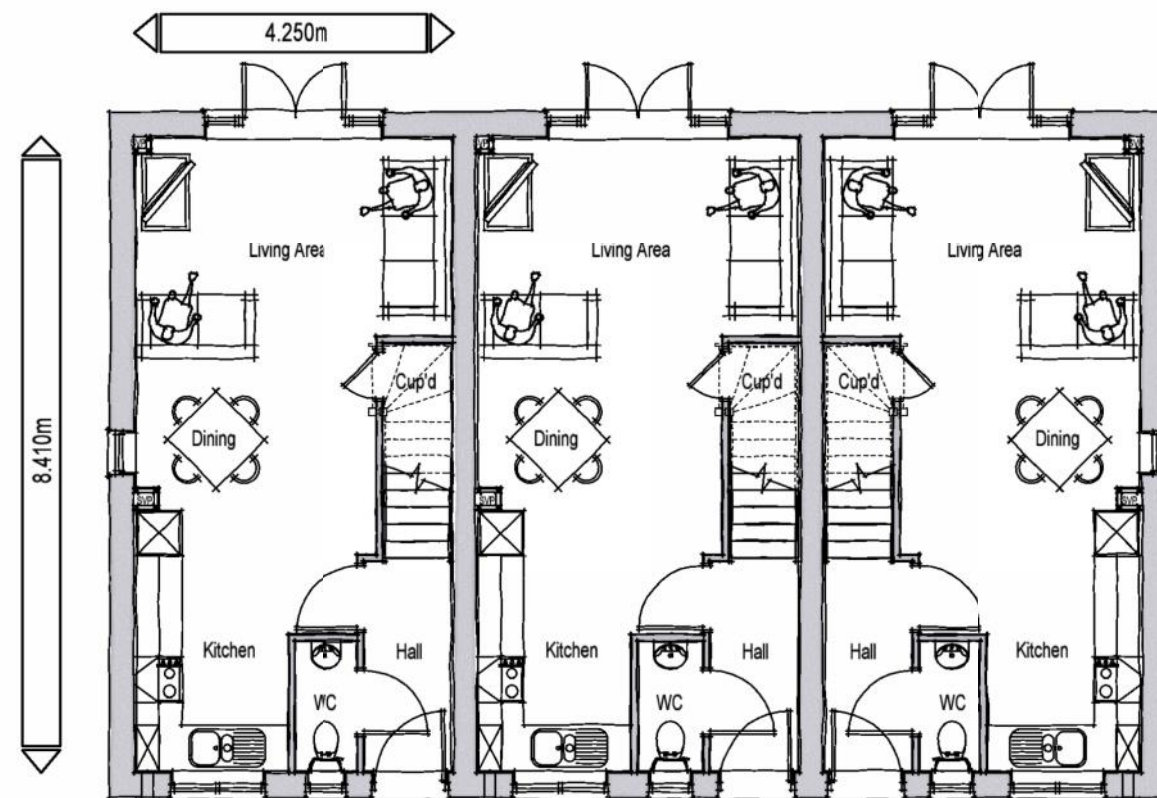

GROUND FLOOR PLAN

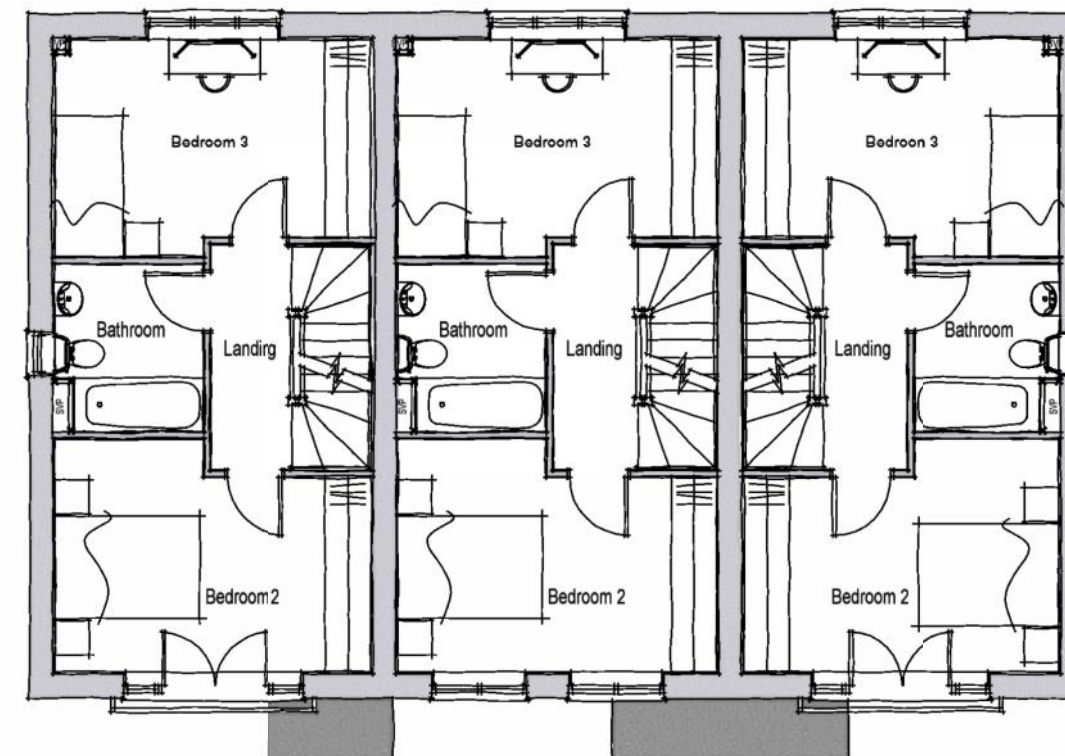

FIRST FLOOR PLAN

TYPE P

House Type P - 3 Storey 3 Beds 5 Bed spaces		
Space Standards	Required	Achieved
Total Area (finished)	99 sq.m.	99.17 sq.m.
Storage	2.5 sq.m.	2.86 sq.m.
Bedroom 1 (double)	11.5sq.m.	13.76 sq.m.
Bedroom 2 (single)	7.5sq.m.	11.72 sq.m.
Bedroom 3 (single)	7.5sq.m.	11.56 sq.m.



Rev.	Date	Description	Drawn	Checked
Client		dandara	Scale 1:100 @ A3	Drawn ACG Checked DGP
Project		Fontweel, West Sussex.	Date January 2020	File Type P
Drawing Title		Type P (Style Village) Ground Floor & First Floor Plans (Brick)	Drg.No. P1549.P-V.05	Rev. - Drawing Status PLANNING

aap
architecture

AAP Architecture Ltd
Unit A, Monument Business Centre, Monument Way East, Woking, Surrey GU21 5LG
T 01483 727345 E projects@aap-arc.co.uk W aap-arc.co.uk

Under the Intellectual Property Act 2014, this drawing is the copyright of AAP Architecture Ltd.