


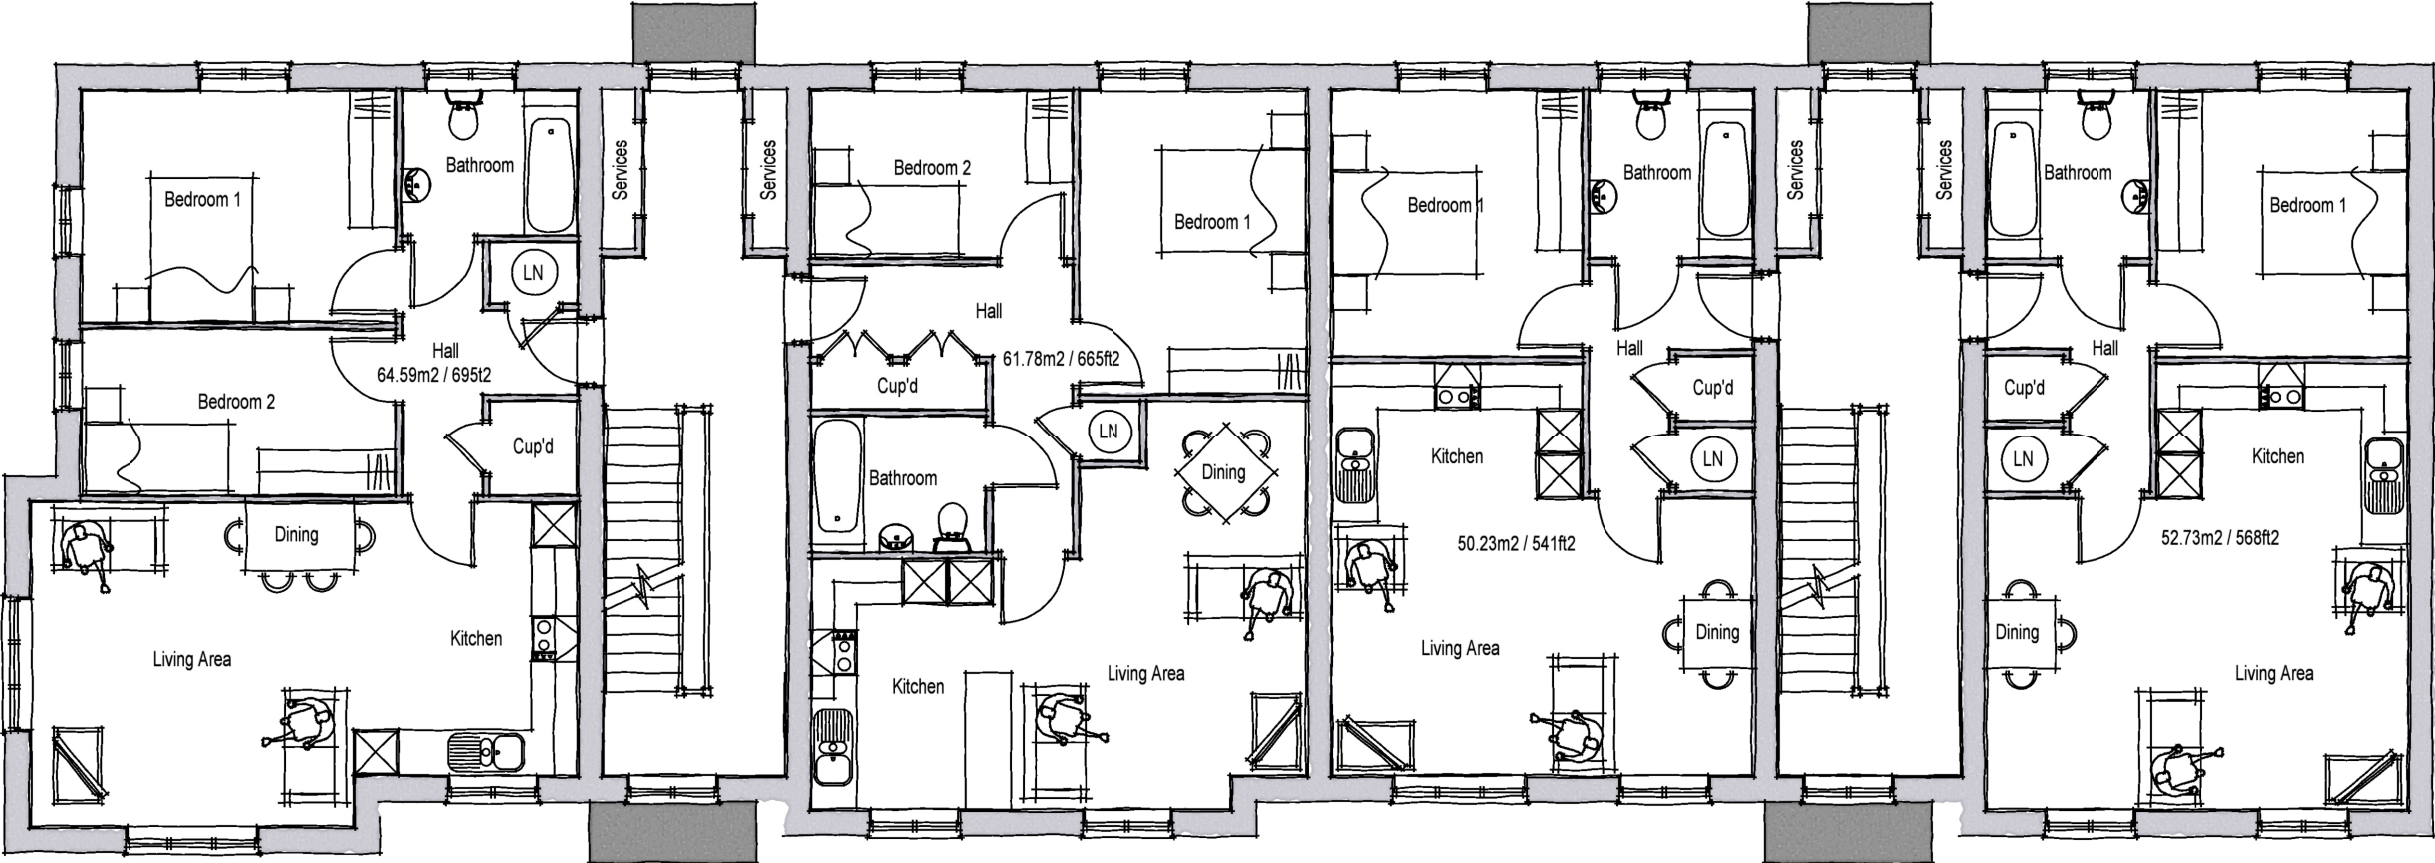

FIRST FLOOR PLAN

BLOCK B

A	22.06.20	Window sizes and positions updated to accord with elevation changes. Stairs revised. Tower increased by 225. Juliette balconies removed	PJB	DGP
Rev.	Date	Description	Drawn	Checked

Client 

Scale
1:100 @ A3

Drawn
MCN

Checked
DGP

Project
Fontwell,
West Sussex.

Date
Jan 2020

File
Block B

Drawing Title
Block B
First Floor Plan

Drg.No.
P1549.BKLB.102

Rev.
A

Drawing Status
PLANNING



AAP Architecture Ltd
Unit A, Monument Business Centre, Monument Way East, Woking, Surrey GU21 5LG
T 01483 727345 E projects@aap-arc.co.uk W aap-arc.co.uk

Under the Intellectual Property Act 2014, this drawing is the copyright of AAP Architecture Ltd.