


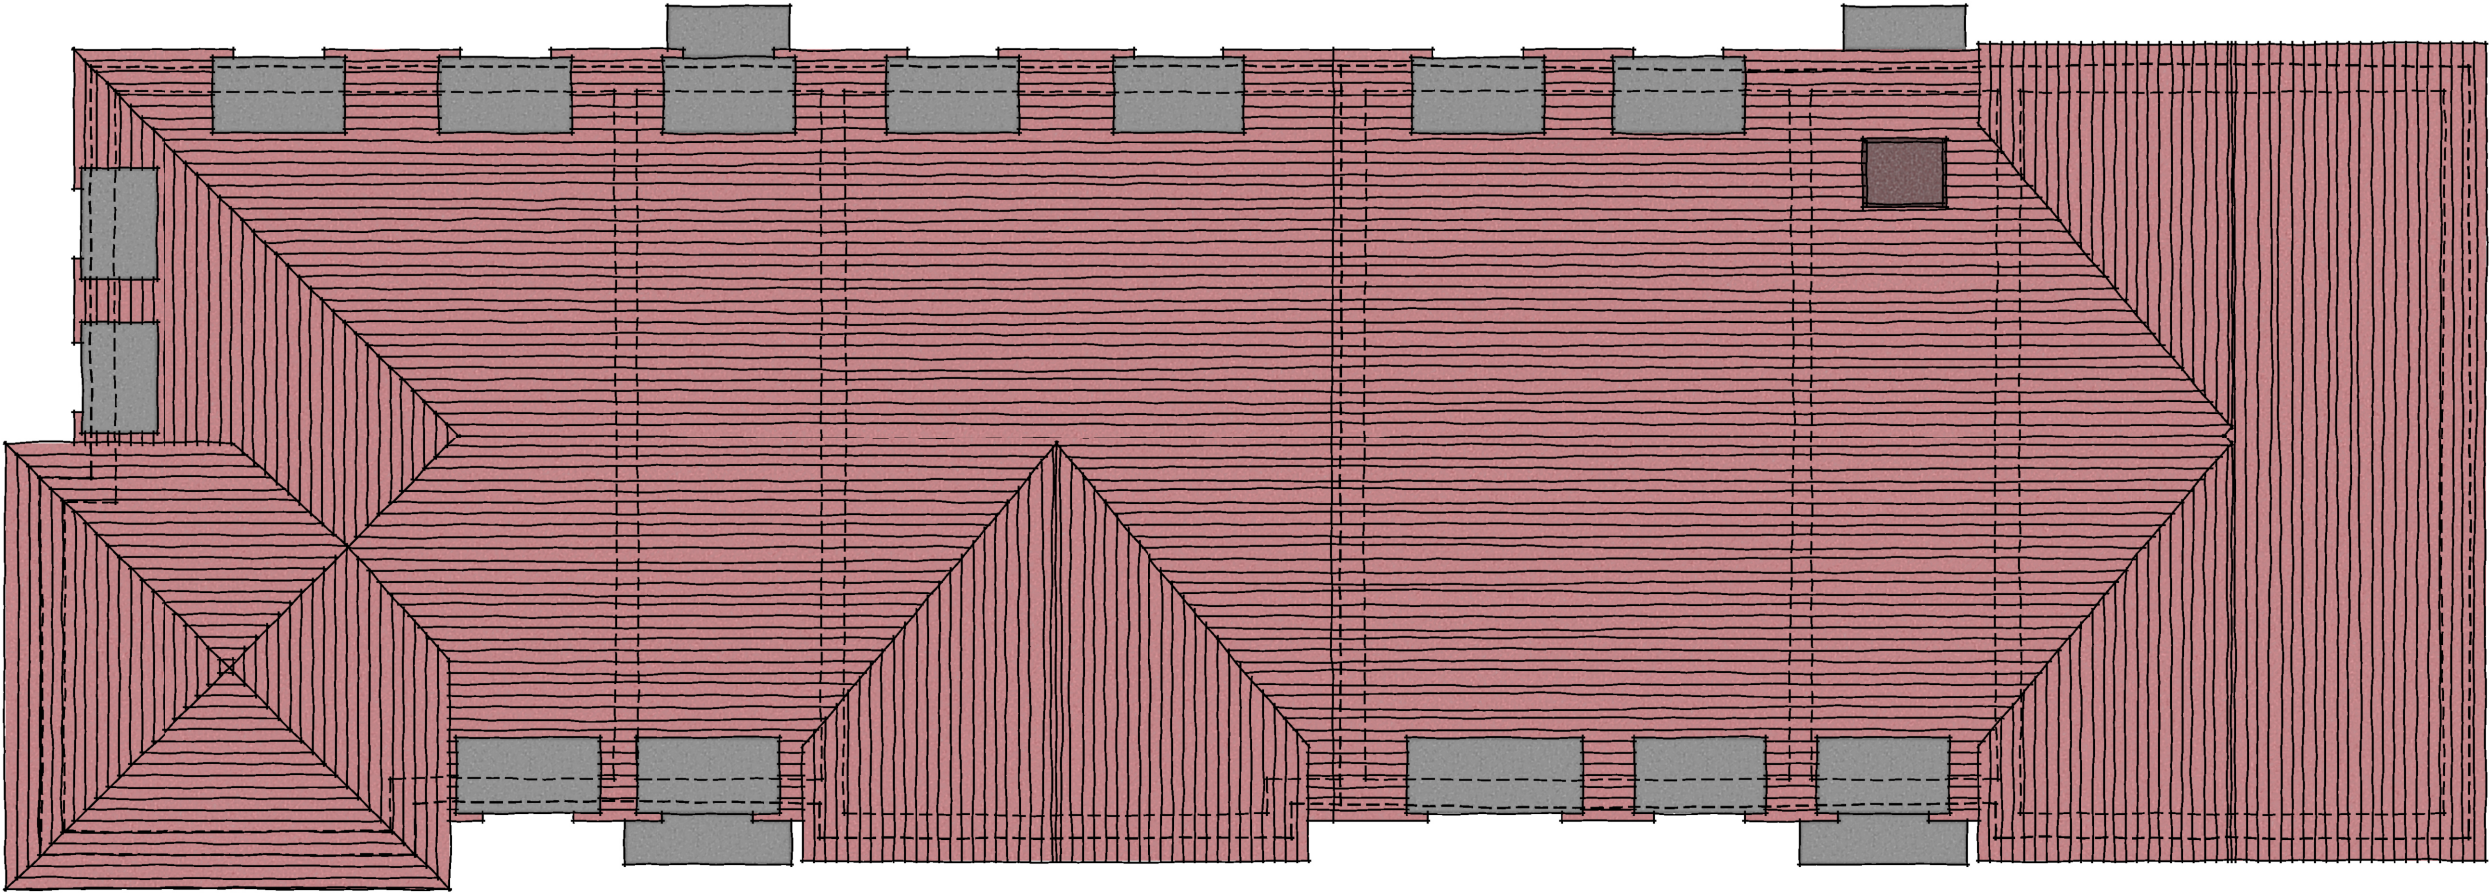

ROOF PLAN

BLOCK B

A	22.06.20	Window sizes and positions updated to accord with elevation changes. Tower increased by 225.	PJB	DGP
Rev.	Date	Description	Drawn	Checked
Client			Scale	1:100 @ A3
Project	Fontwell, West Sussex.		Drawn	MCN
Drawing Title	Block B Roof Plan		Checked	DGP
			File	Block B
			Date	Jan 2020
			Drg.No.	P1549.BLKB.104
			Rev.	A
			Drawing Status	PLANNING



AAP Architecture Ltd
Unit A, Monument Business Centre, Monument Way East, Woking, Surrey GU21 5LG
T 01483 727345 E projects@aap-arc.co.uk W aap-arc.co.uk

Under the Intellectual Property Act 2014, this drawing is the copyright of AAP Architecture Ltd.