


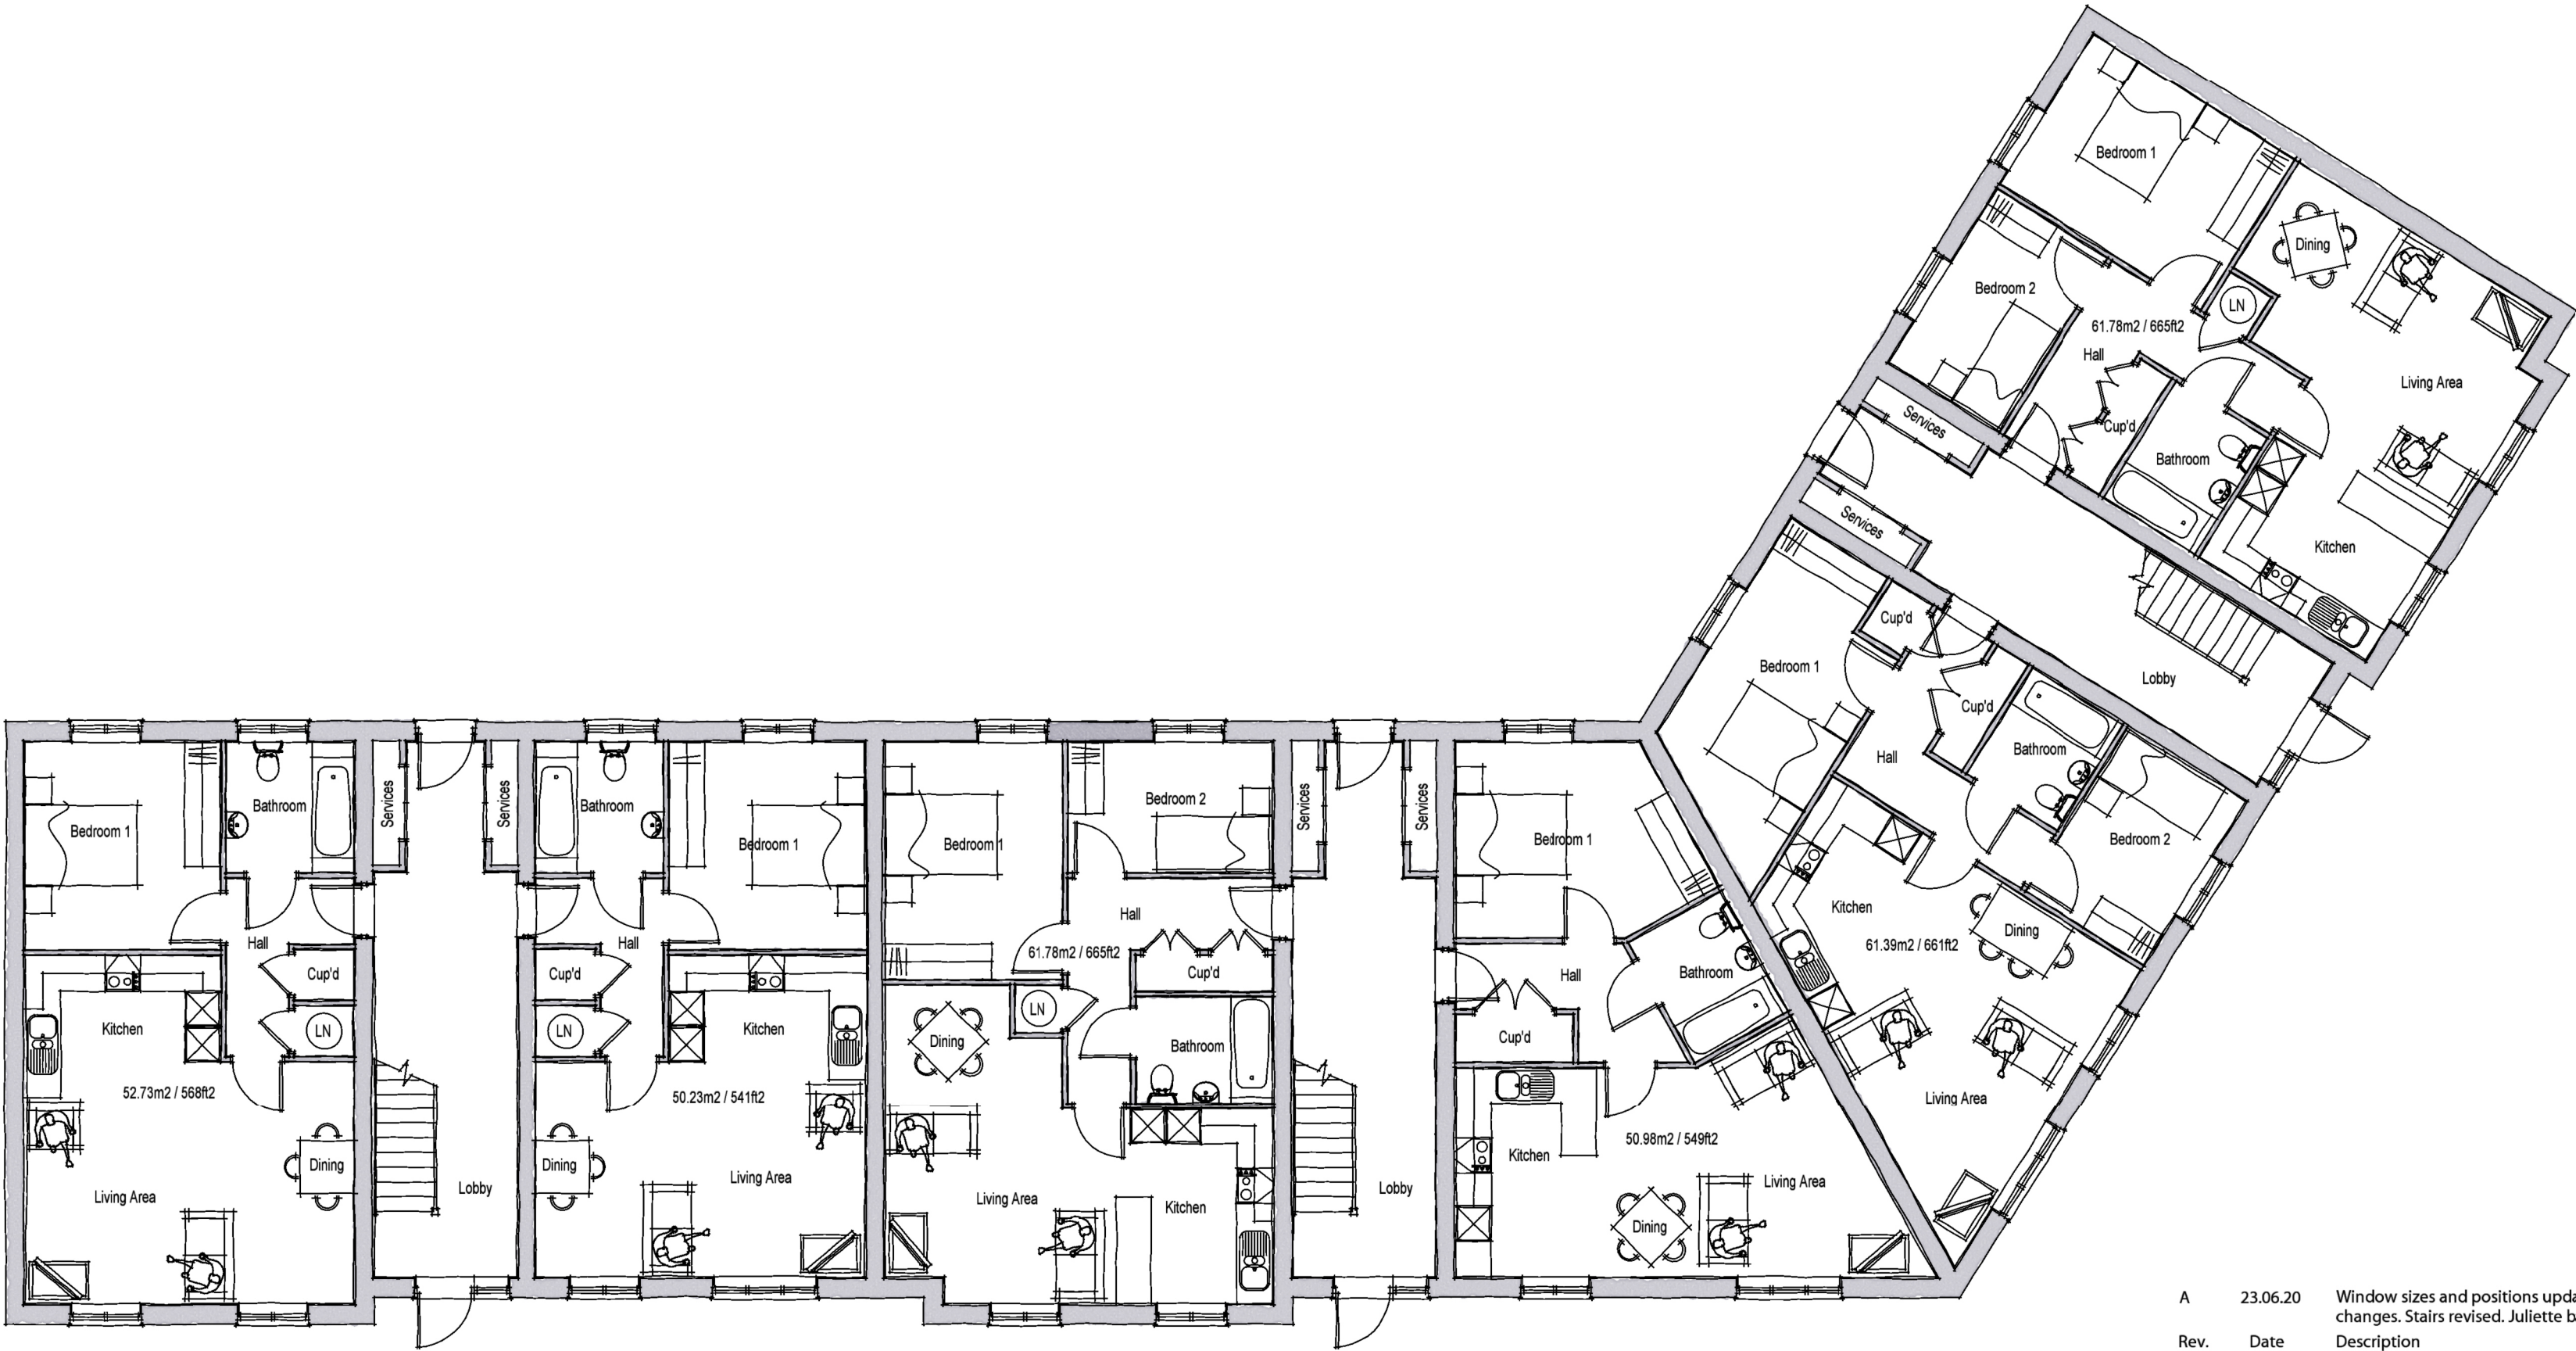

GROUND FLOOR PLAN

BLOCK C

A	23.06.20	Window sizes and positions updated to accord with elevation changes. Stairs revised. Juliette balconies removed	PJB	DGP
Rev.	Date	Description	Drawn	Checked

Client





Project
Fontwell,
West Sussex.
Drawing Title
Block C
Ground Floor Plan

Scale	1:100 @ A2	Drawn	MCN	Checked	DGP
Date	Jan 2020	File	Block C	Drawing Status	
Drg.No.	P1549.BLKC.101	Rev.	A	PLANNING	

AAP Architecture Ltd
Unit A, Monument Business Centre, Monument Way East, Woking, Surrey GU21 5LG
T 01483 727345 E projects@aap-arc.co.uk W aap-arc.co.uk

Under the Intellectual Property Act 2014, this drawing is the copyright of AAP Architecture Ltd.