


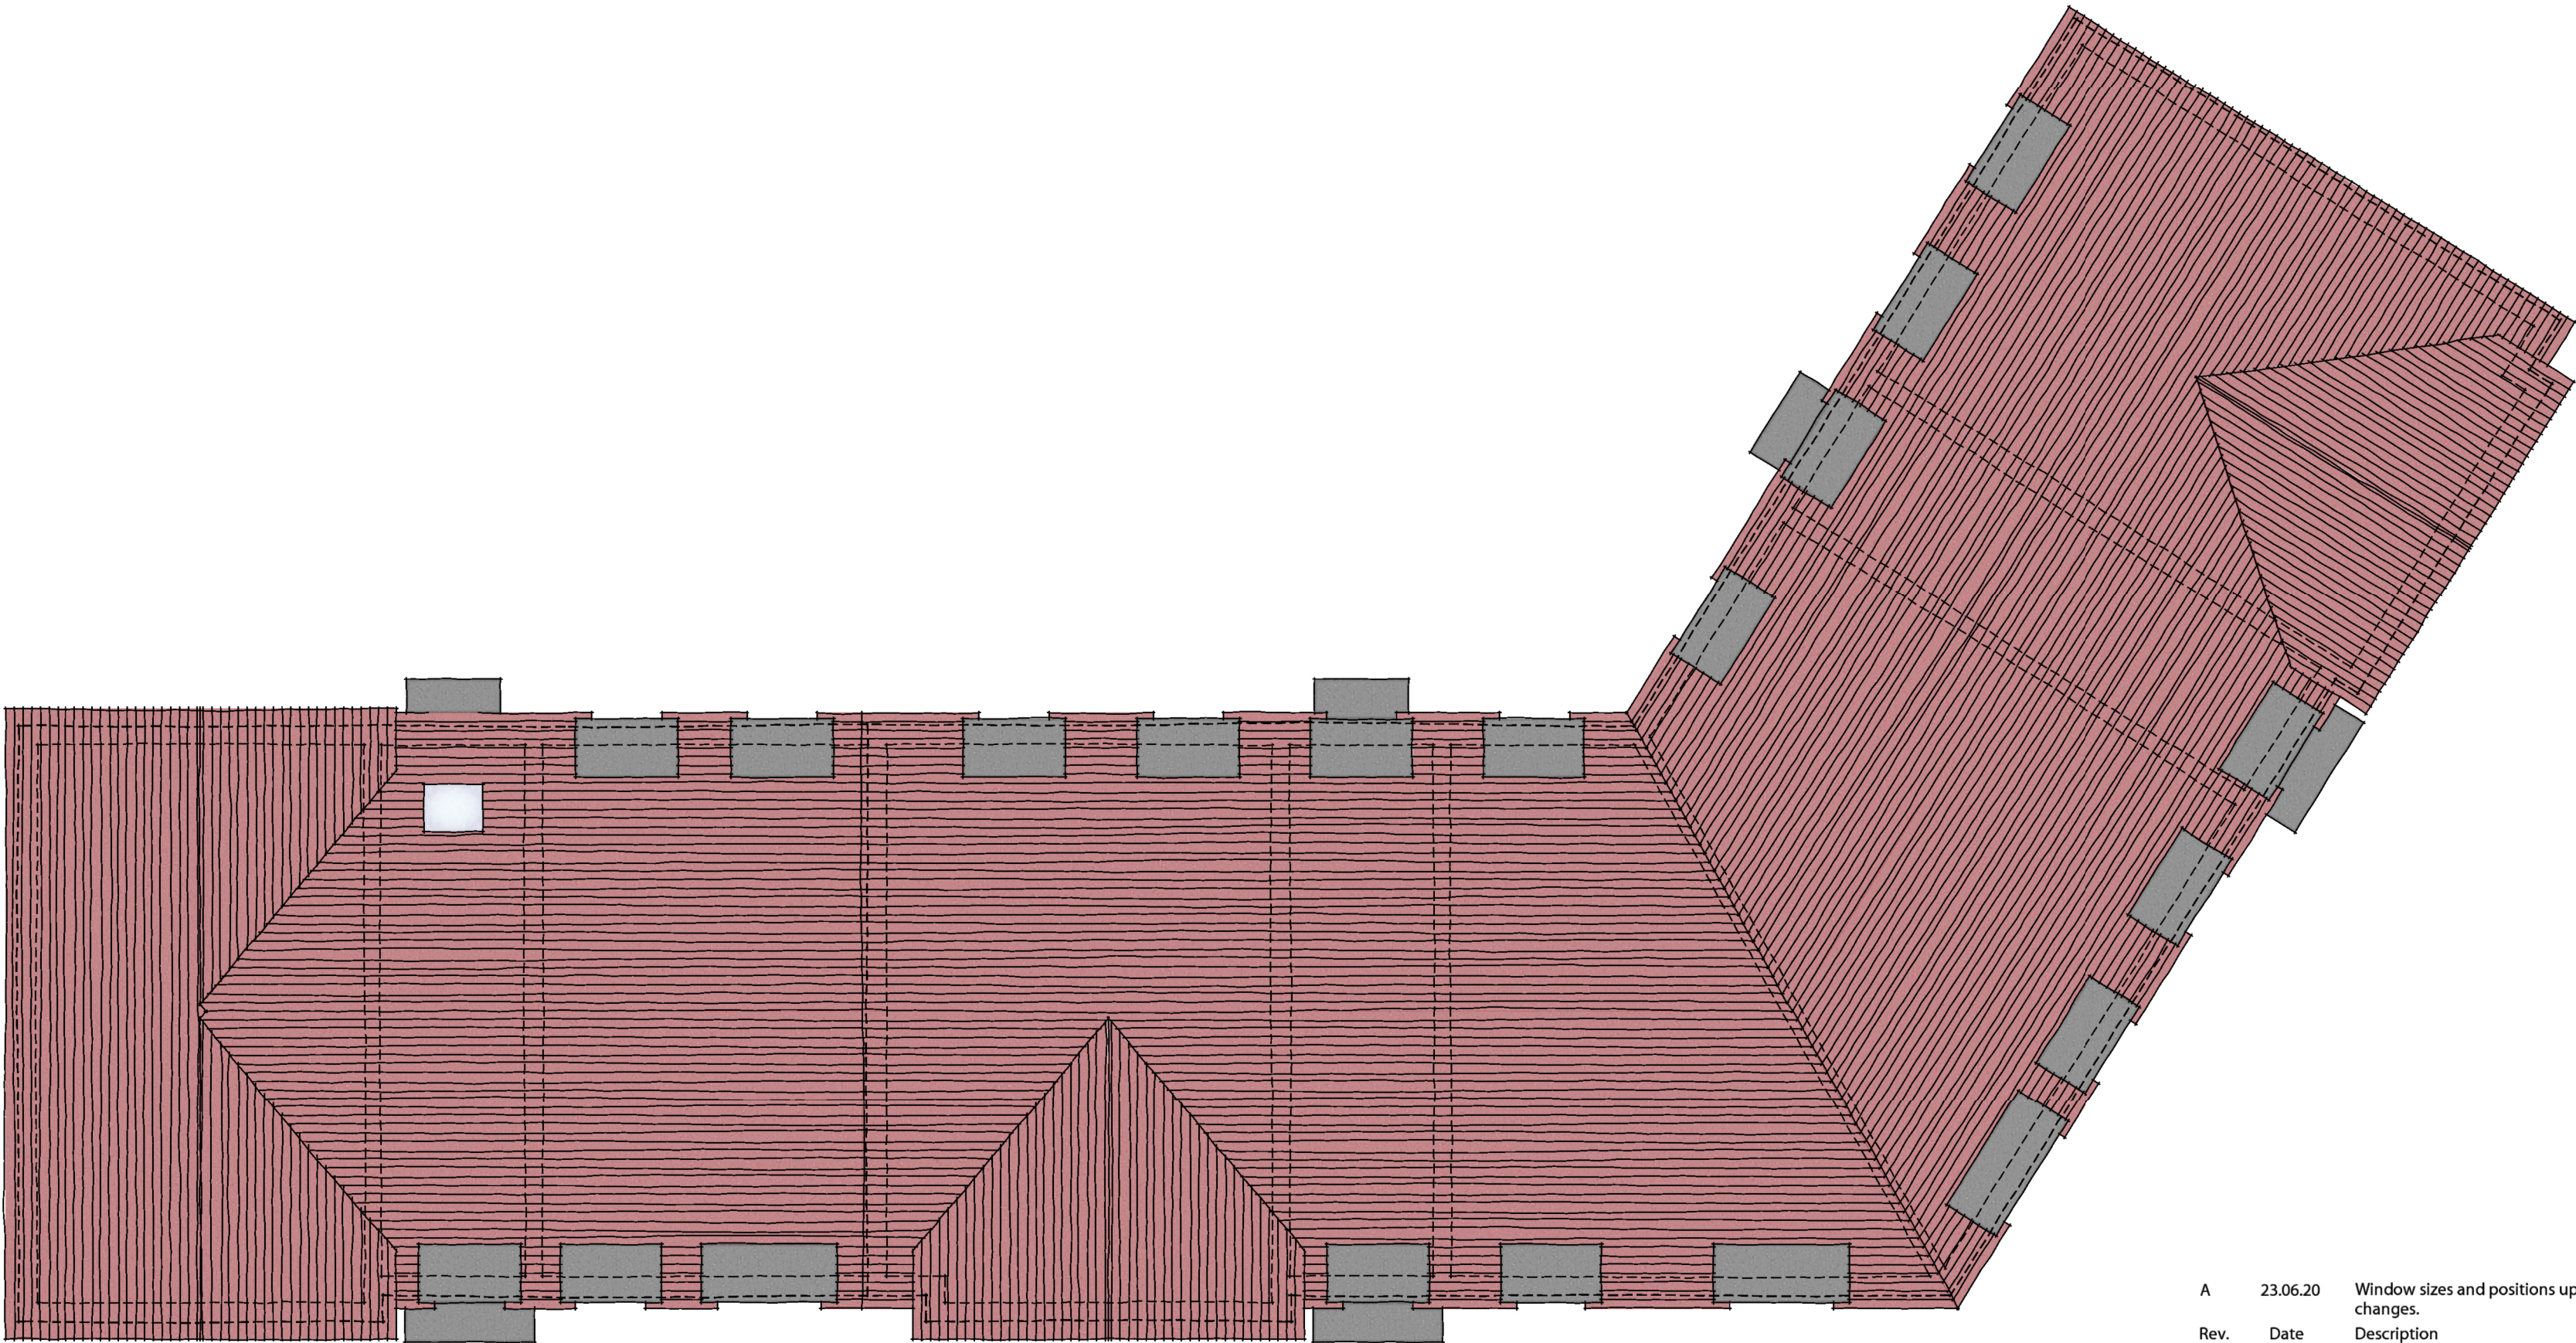

ROOF PLAN

BLOCK C

A	23.06.20	Window sizes and positions updated to accord with elevation changes.	PJB	DGP
Rev.	Date	Description	Drawn	Checked

Client





Project
Fontwell,
West Sussex.

Drawing Title
Block C
Roof Plan

Scale	1:100 @ A2	Drawn	MCN	Checked	DGP
Date	Jan 2020	File	Block C	Drawing Status	
Drg.No.	P1549.BLKC.104	Rev.	A	PLANNING	