


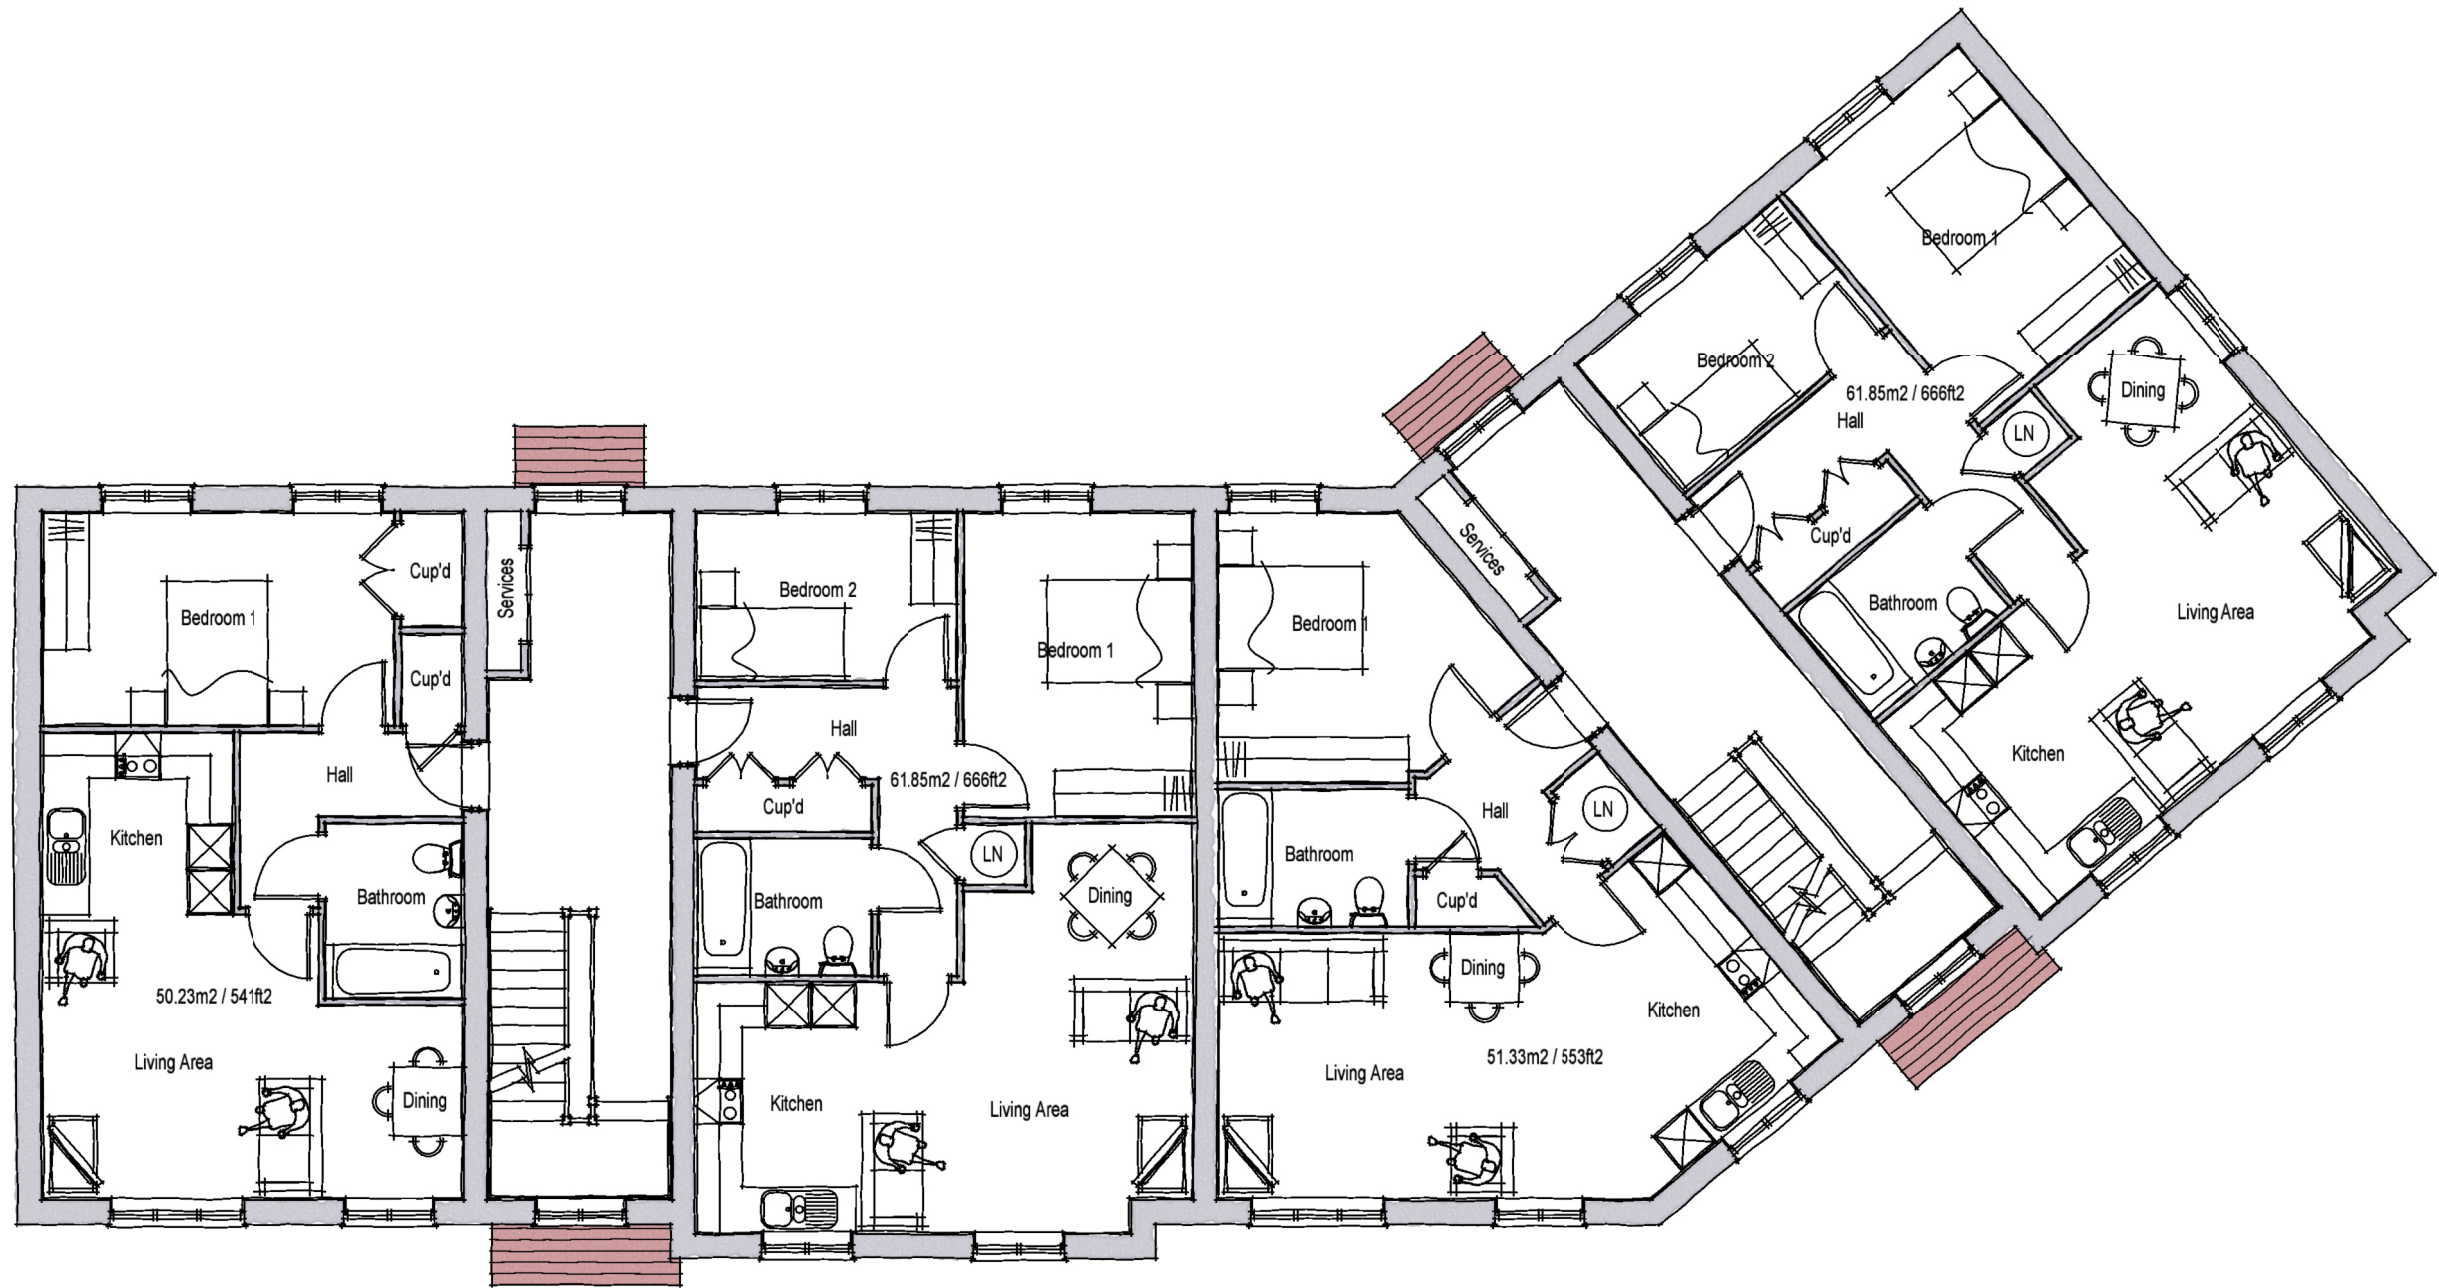

FIRST FLOOR PLAN



BLOCK D

A Rev. 18-06-20 Front elevation windows amended.
Date Description

DGP DGP
Drawn Checked

Client dandara

Scale 1:100 @ A3

Drawn MCN

Checked DGP

Project Fontwell,
West Sussex.

Date Jan 2020

File Block D

Drawing Title
Block D
First Floor Plan

Drg.No. P1549.BKLD.102

Rev. A

Drawing Status
PLANNING

aap
architecture

AAP Architecture Ltd

Unit A, Monument Business Centre, Monument Way East, Woking, Surrey GU21 5LG
T 01483 727345 E projects@aap-arc.co.uk W aap-arc.co.uk

Under the Intellectual Property Act 2014, this drawing is the copyright of AAP Architecture Ltd.